




Date: % date
Scale: % scale

Details of the Northern Plot Line and offsets to
existing Condominium Unit Corners at the Villa
Madelline Resort, Plot No. 19-A, Est. Teague Bay, STX

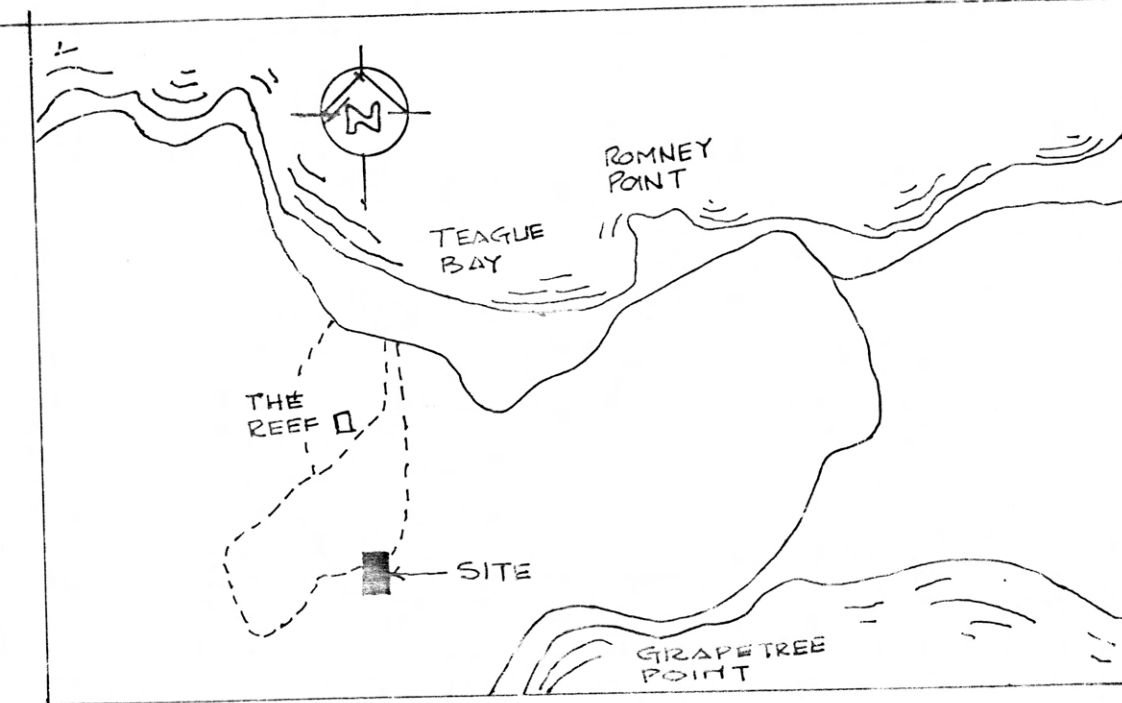

LOCATION MAP




NOTES:

VILLA MADELEINE PHASE I, COMPRISED OF 19-A-1 (0.577 AC.) COLL. ABOVE
 19-A-2 (3.336 AC.) 19-A-2A (0.169 AC.)
 VILLA MADELEINE PHASE II, COMPRISED OF 19-A-3 (0.114 AC.)
 19-A-5 (1.831 AC.)
 REFER TO P.W.D. 3344


RESURVEY	
PLOT NO 19-A ESTATE TEAGUE BAY, C'STER, STCR	
DATE: MAY 4TH 1978	SCALE: 1" = 40'
PREPARED BY: JAMES BUCHANAN & EGIL KLIFT	
L.S. 226	

DPNR No.
3344-A

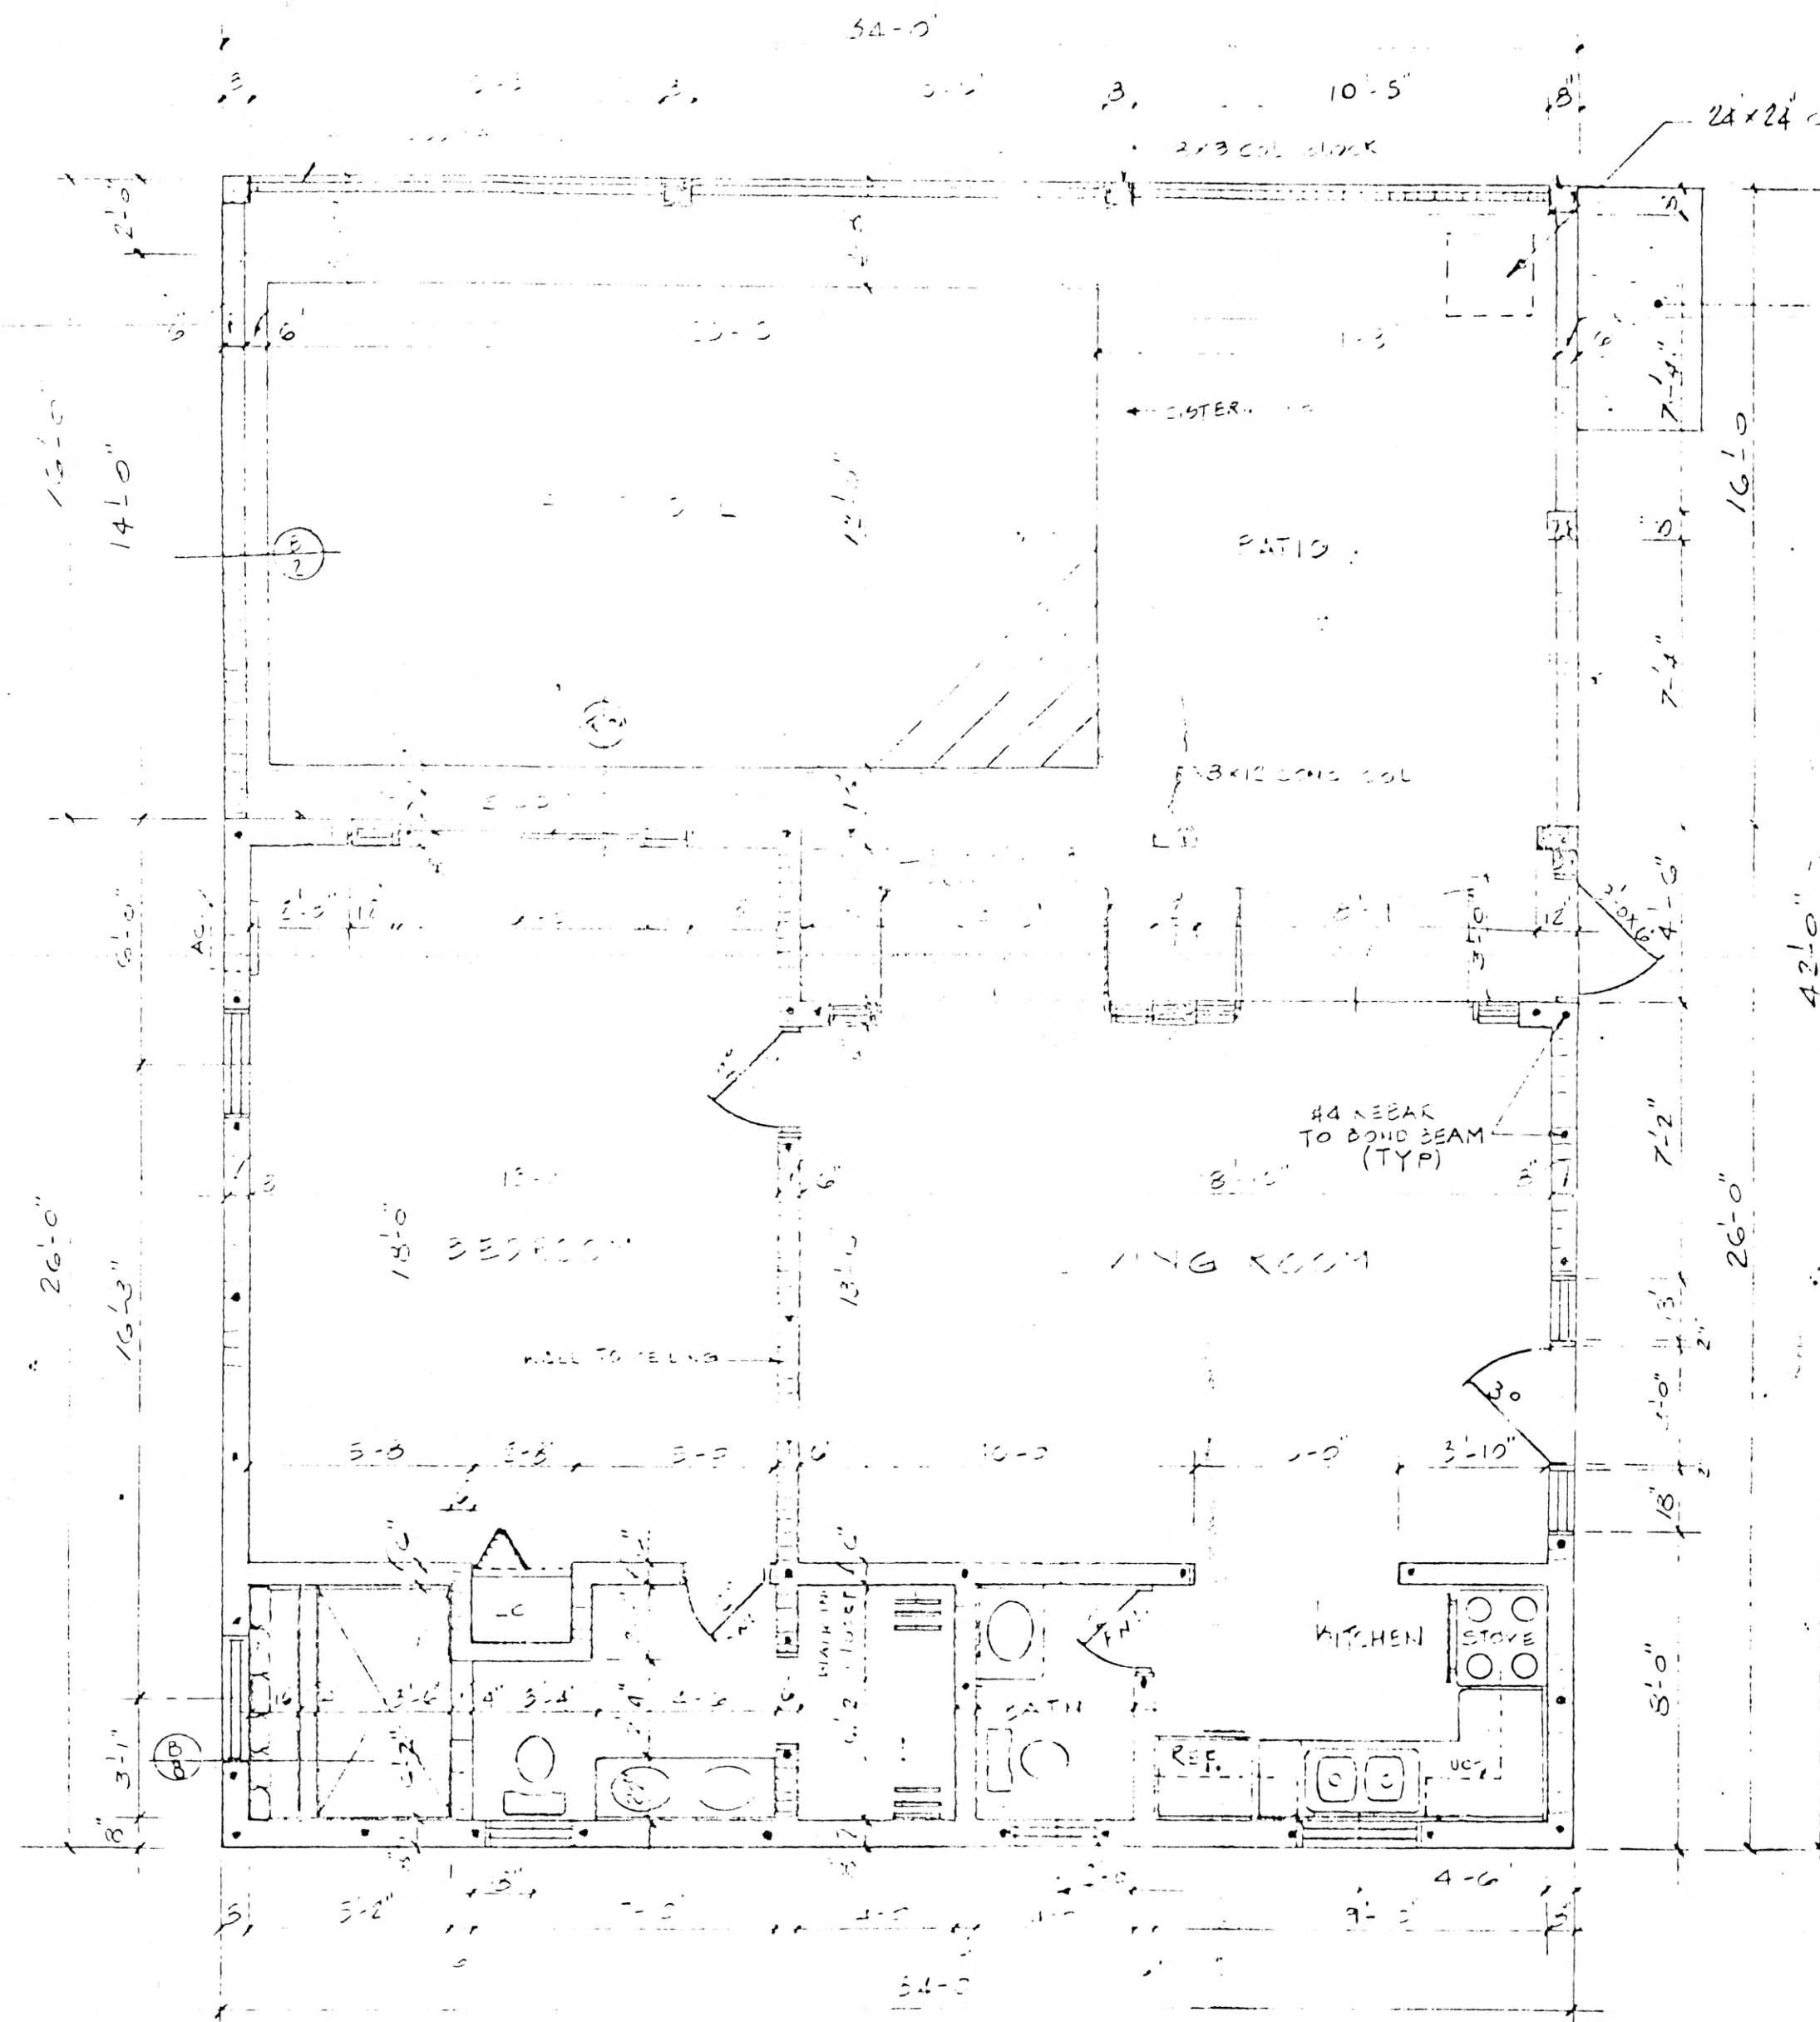


FLOOR PLAN


CONC. SLAB FOR
POOL EQUIP &
WATER PUMP

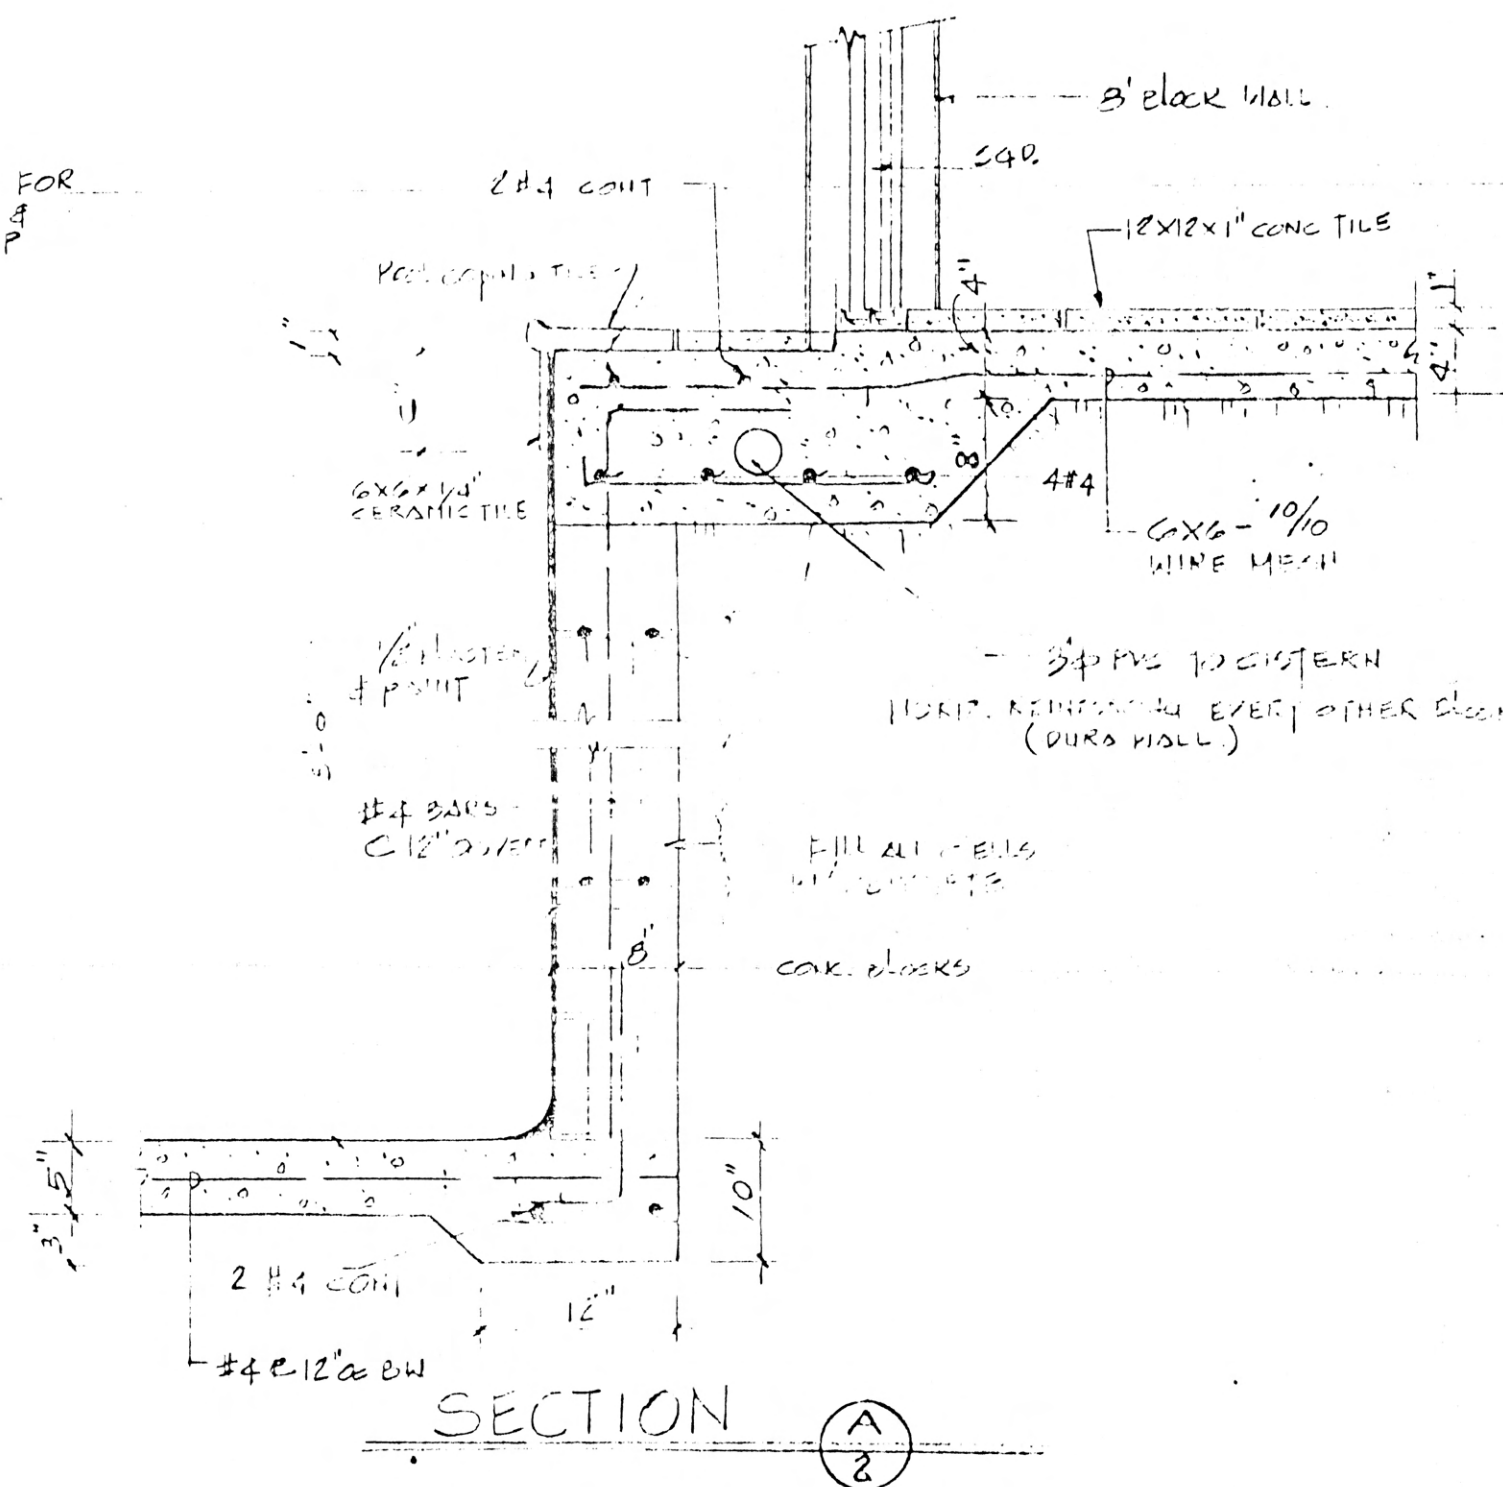

SECTION A-A

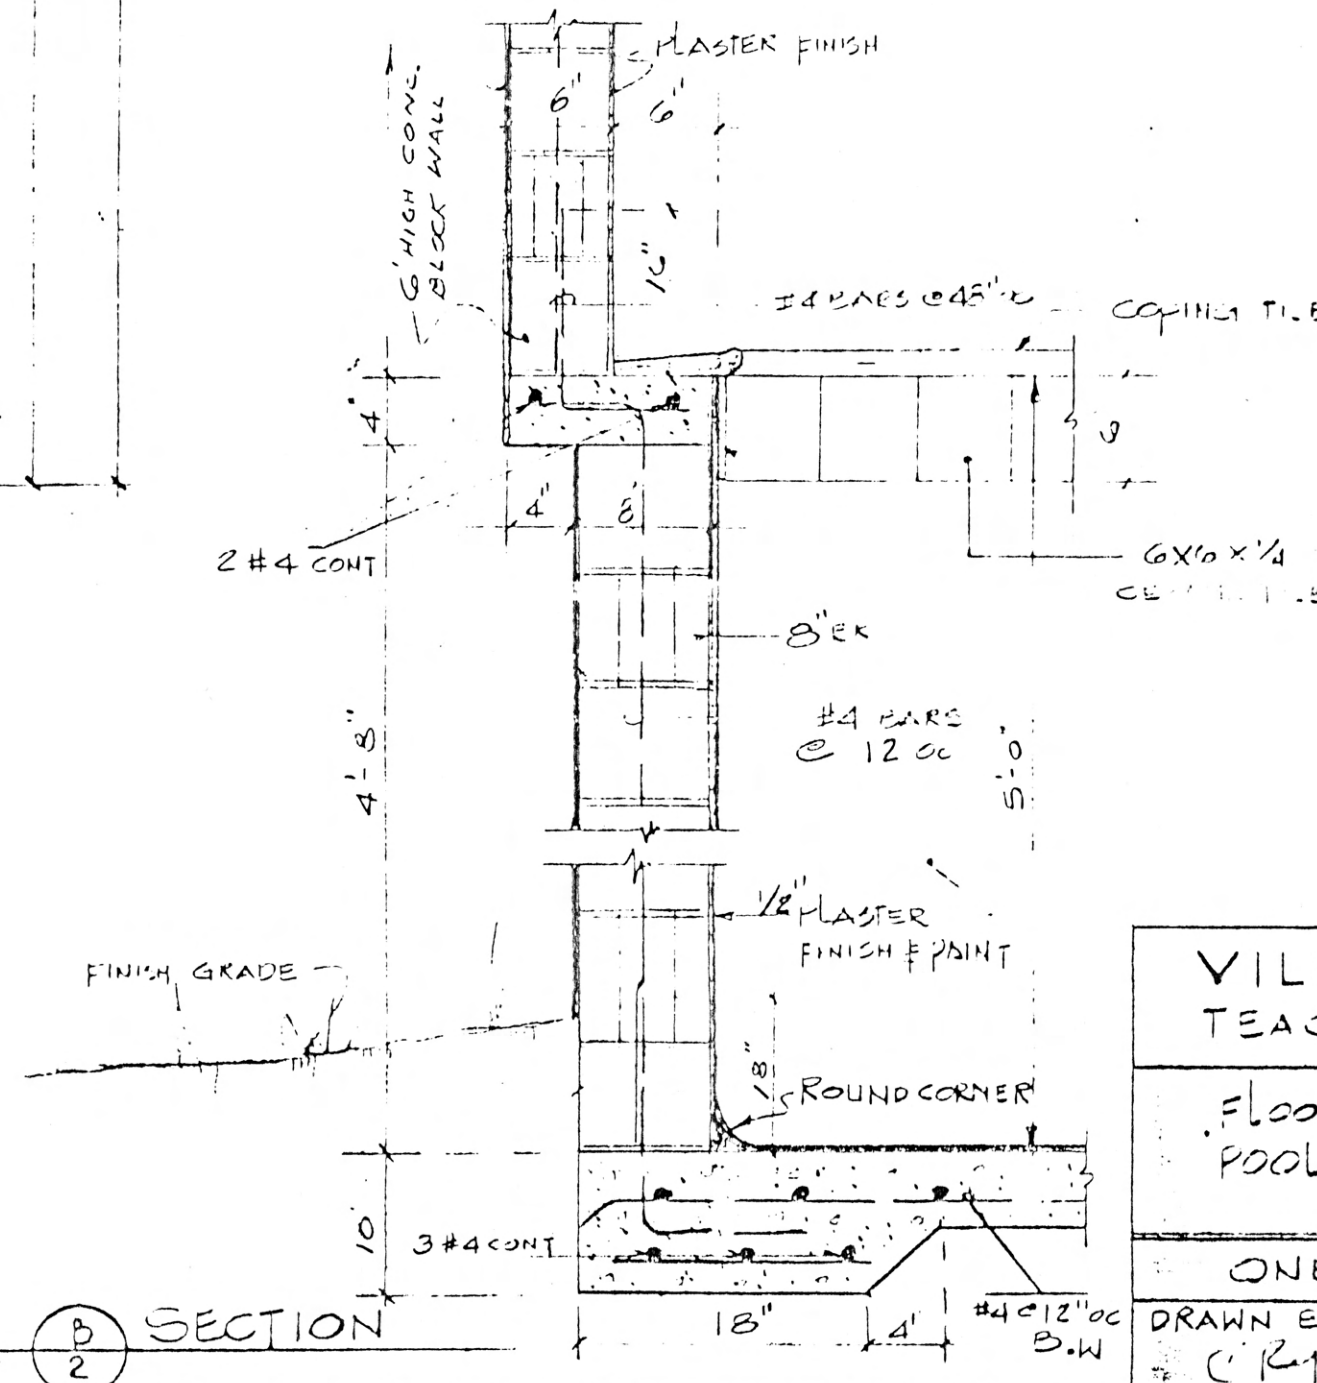

SECTION B-B

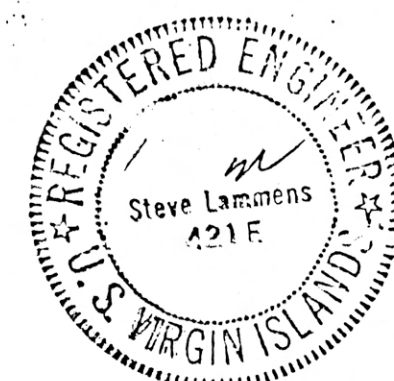


Permit 454-87

VILLA MADELEINE
TEAGUE BAY ST. CROIX

FLOOR PLAN
POOL SECTIONS


ONE BEDROOM CONDOMINIUM

DRAWN BY: C. L.	DATE:	SCALE: AS SHOWN	SHEET NO: 4 OF 11
--------------------	-------	--------------------	----------------------

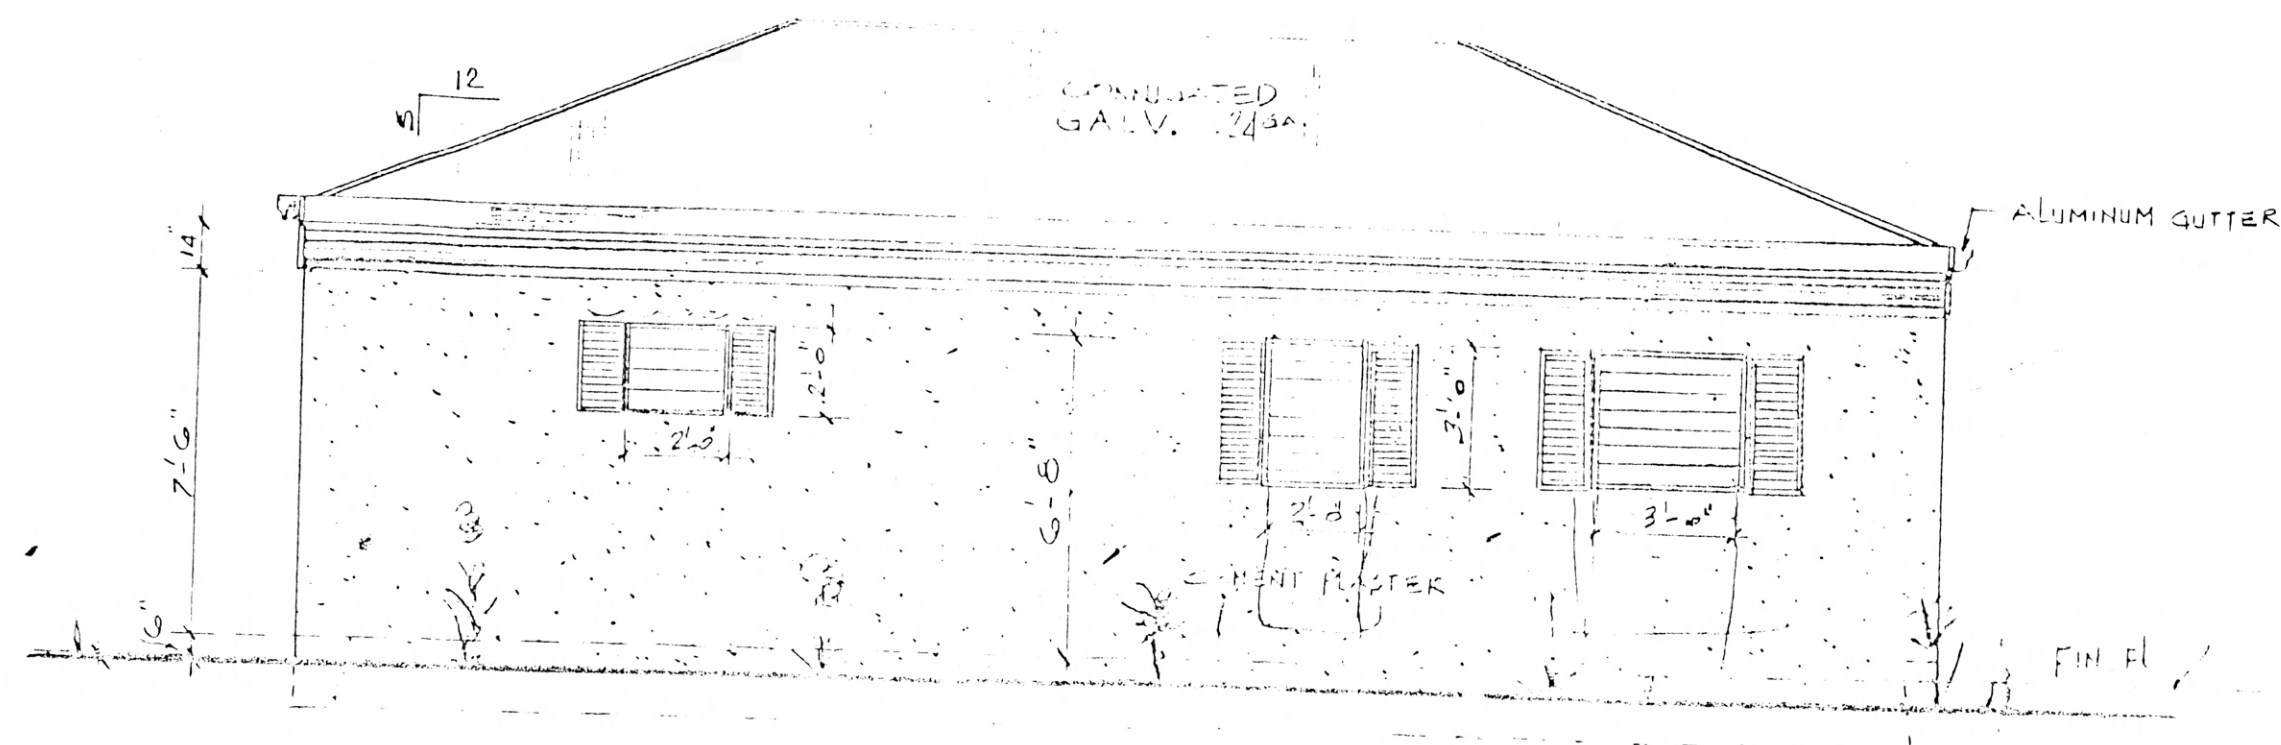


SOUTH ELEVATION

1/4" = 1'-0"

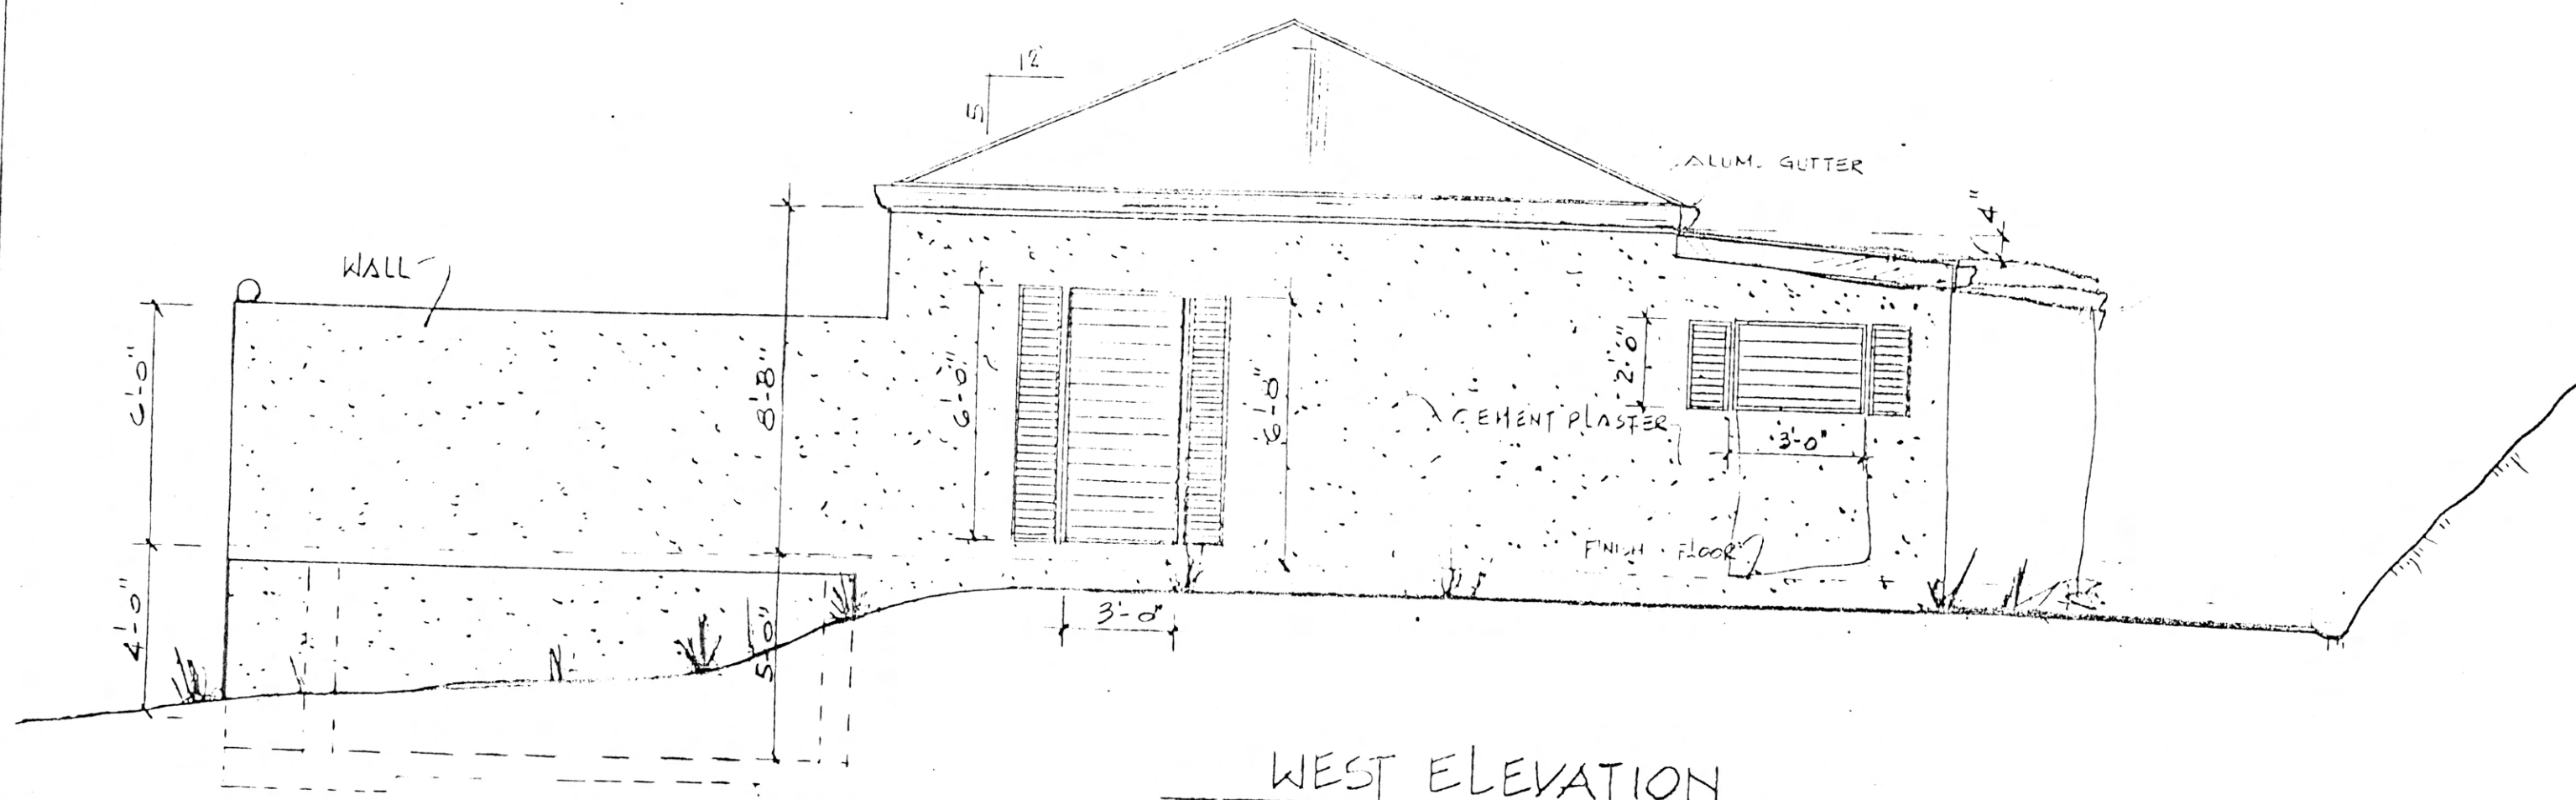

WEST ELEVATION

1/4" = 1'-0"

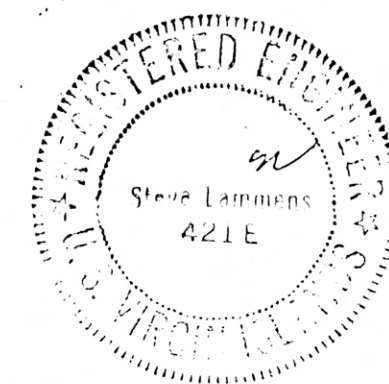


VILLA MADELEINE
TEAGUE BAY STCROIX

SOUTH & WEST ELEVATION


ONE BEDROOM CONDOMINIUM

DRAWN BY:	DATE	SCALE:	SHEET NO
			7 OF 11

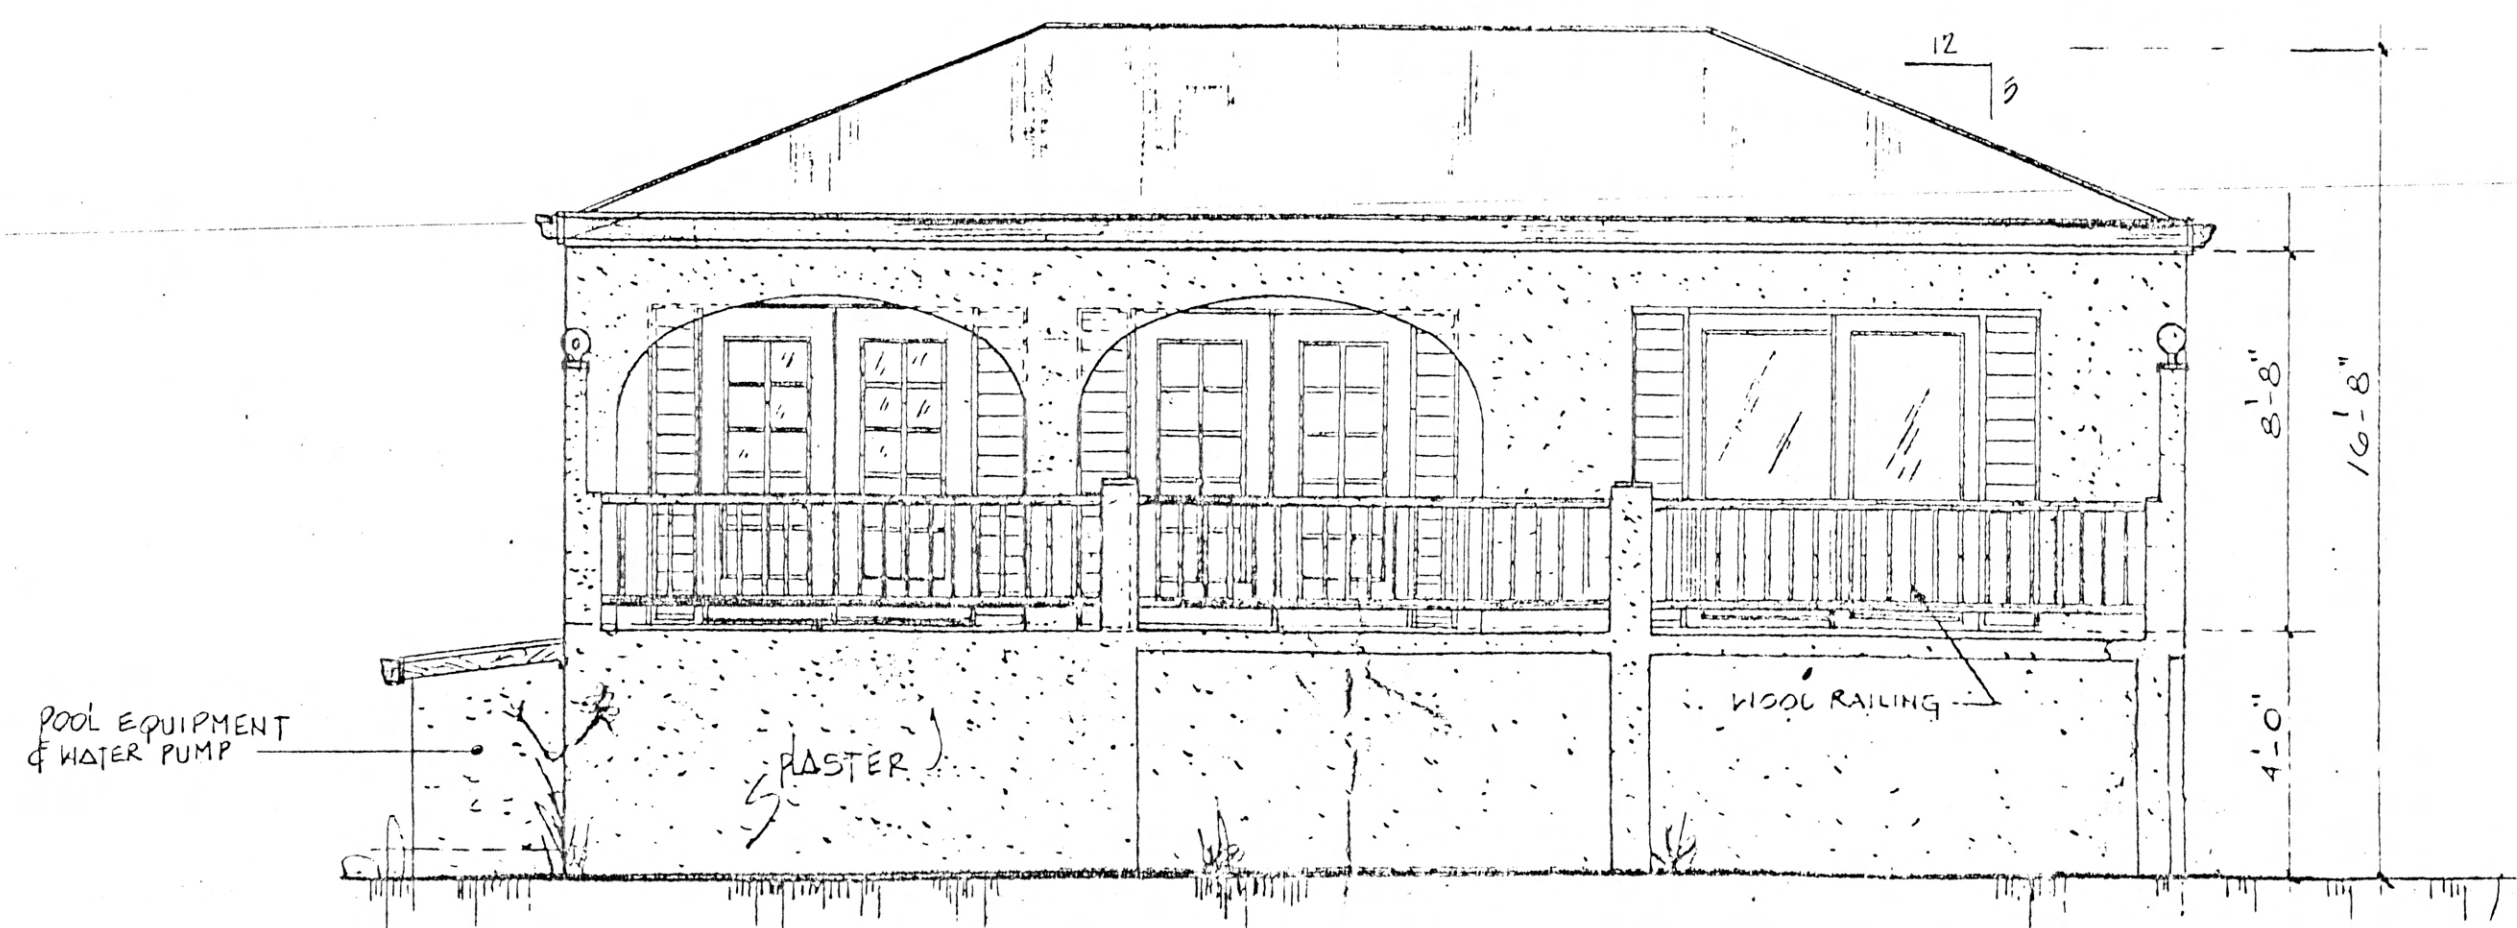


NORTH ELEVATION

1/4" = 1'-0"

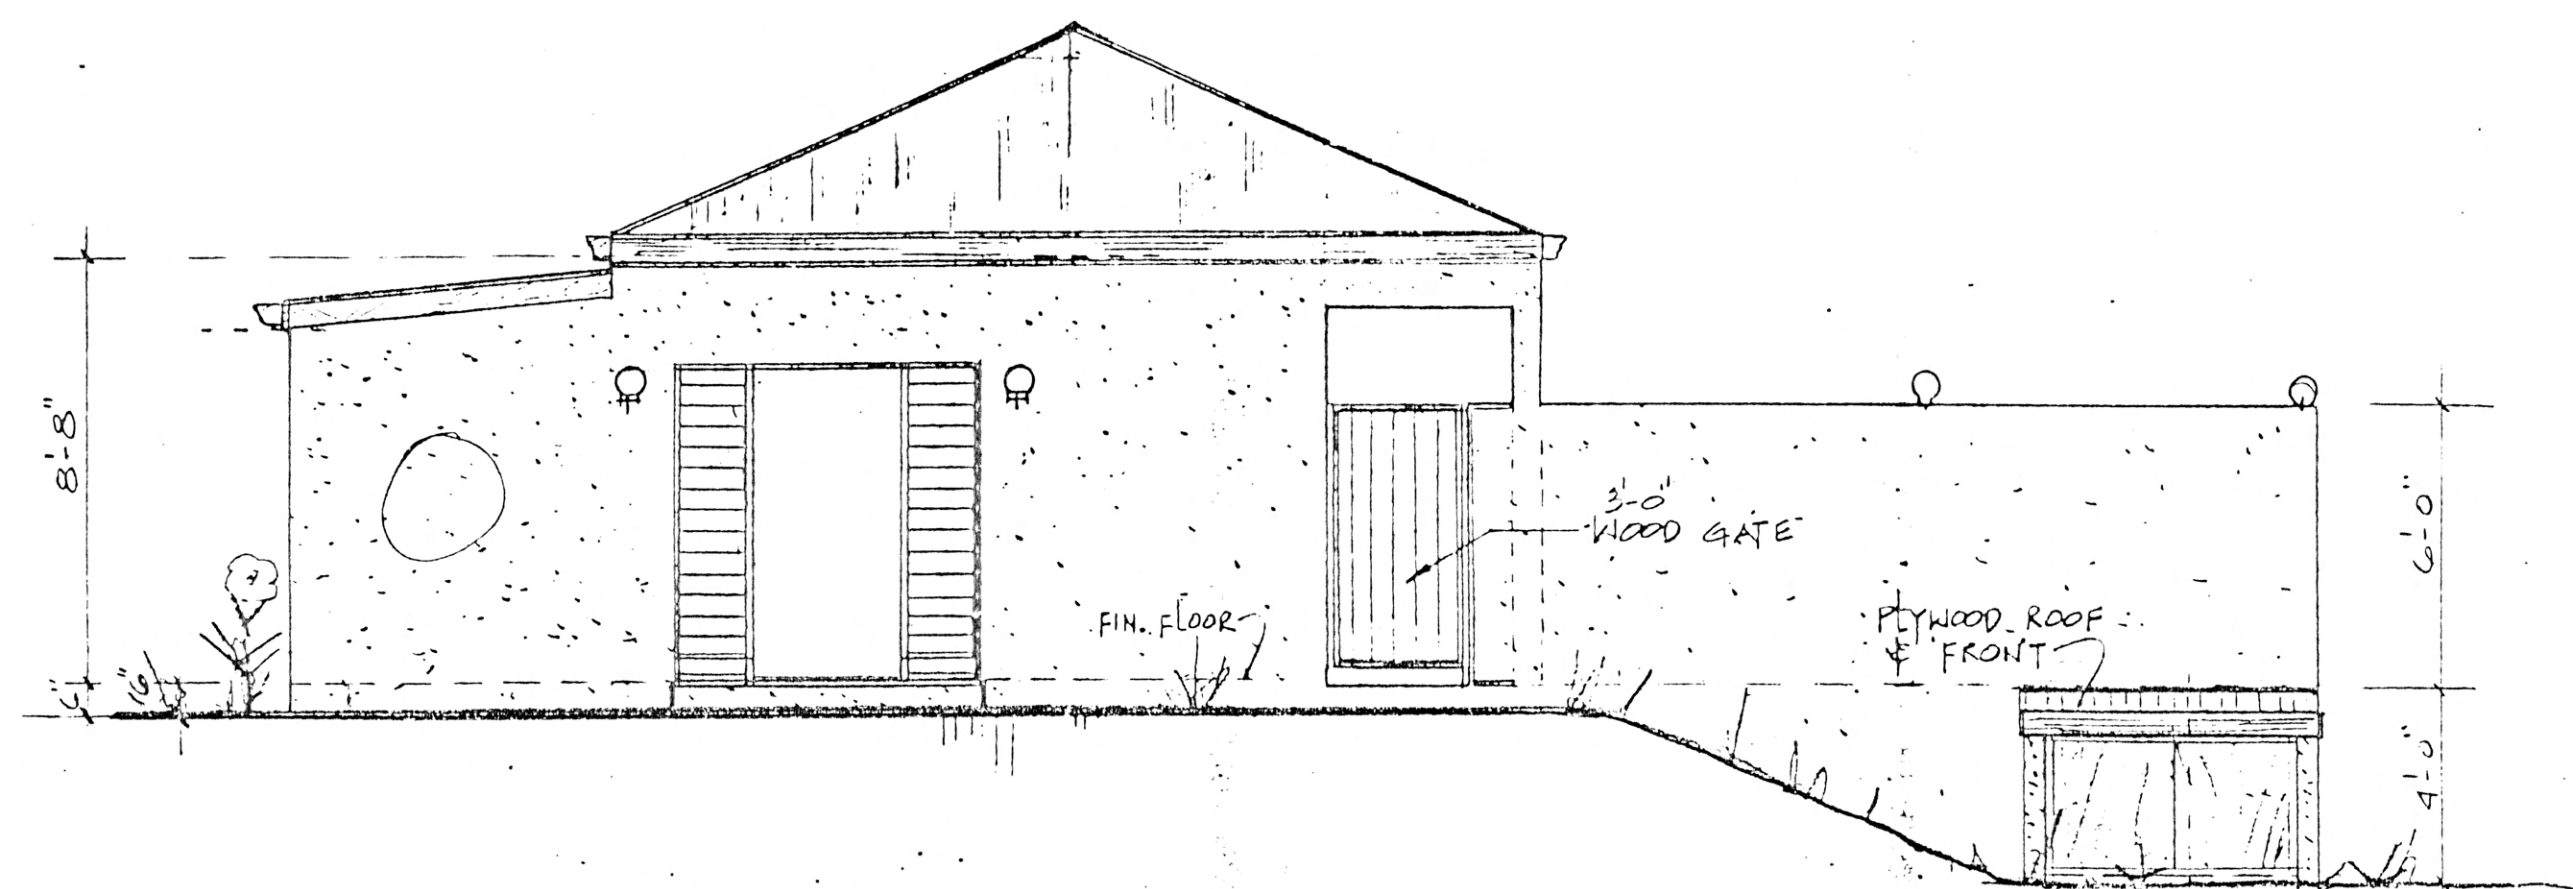


EAST ELEVATION

1/4" = 1'-0"

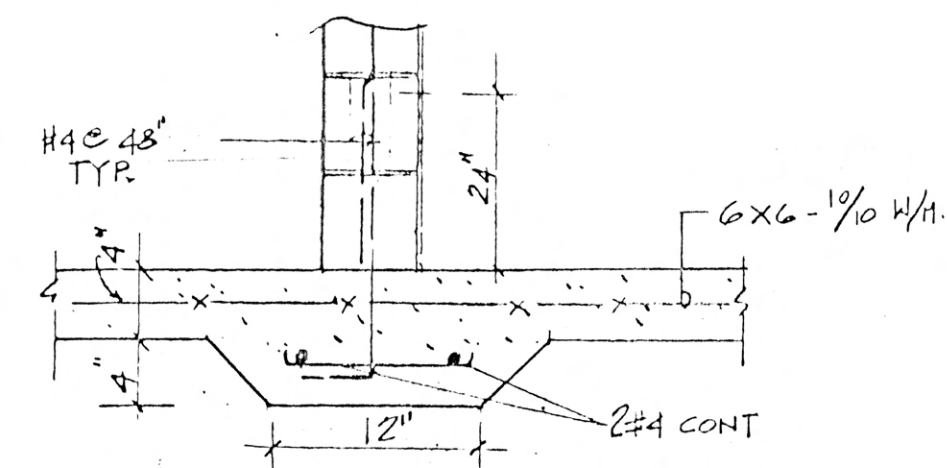


FOOTING

1" = 1'-0"

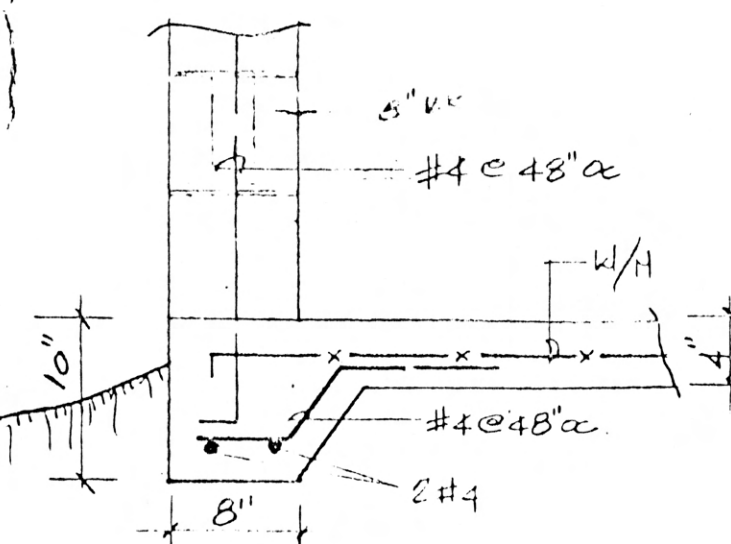

FOOTING

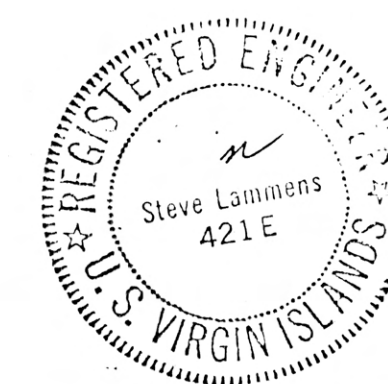


VILLA MADELEINE
TEAGUE BAY ST. CROIX

NORTH & EAST ELEVATION

ONE BEDROOM CONDOMINIUM


DRAWN BY: CPL	DATE:	SCALE:	SHEET NO. 6 OF 11
------------------	-------	--------	----------------------

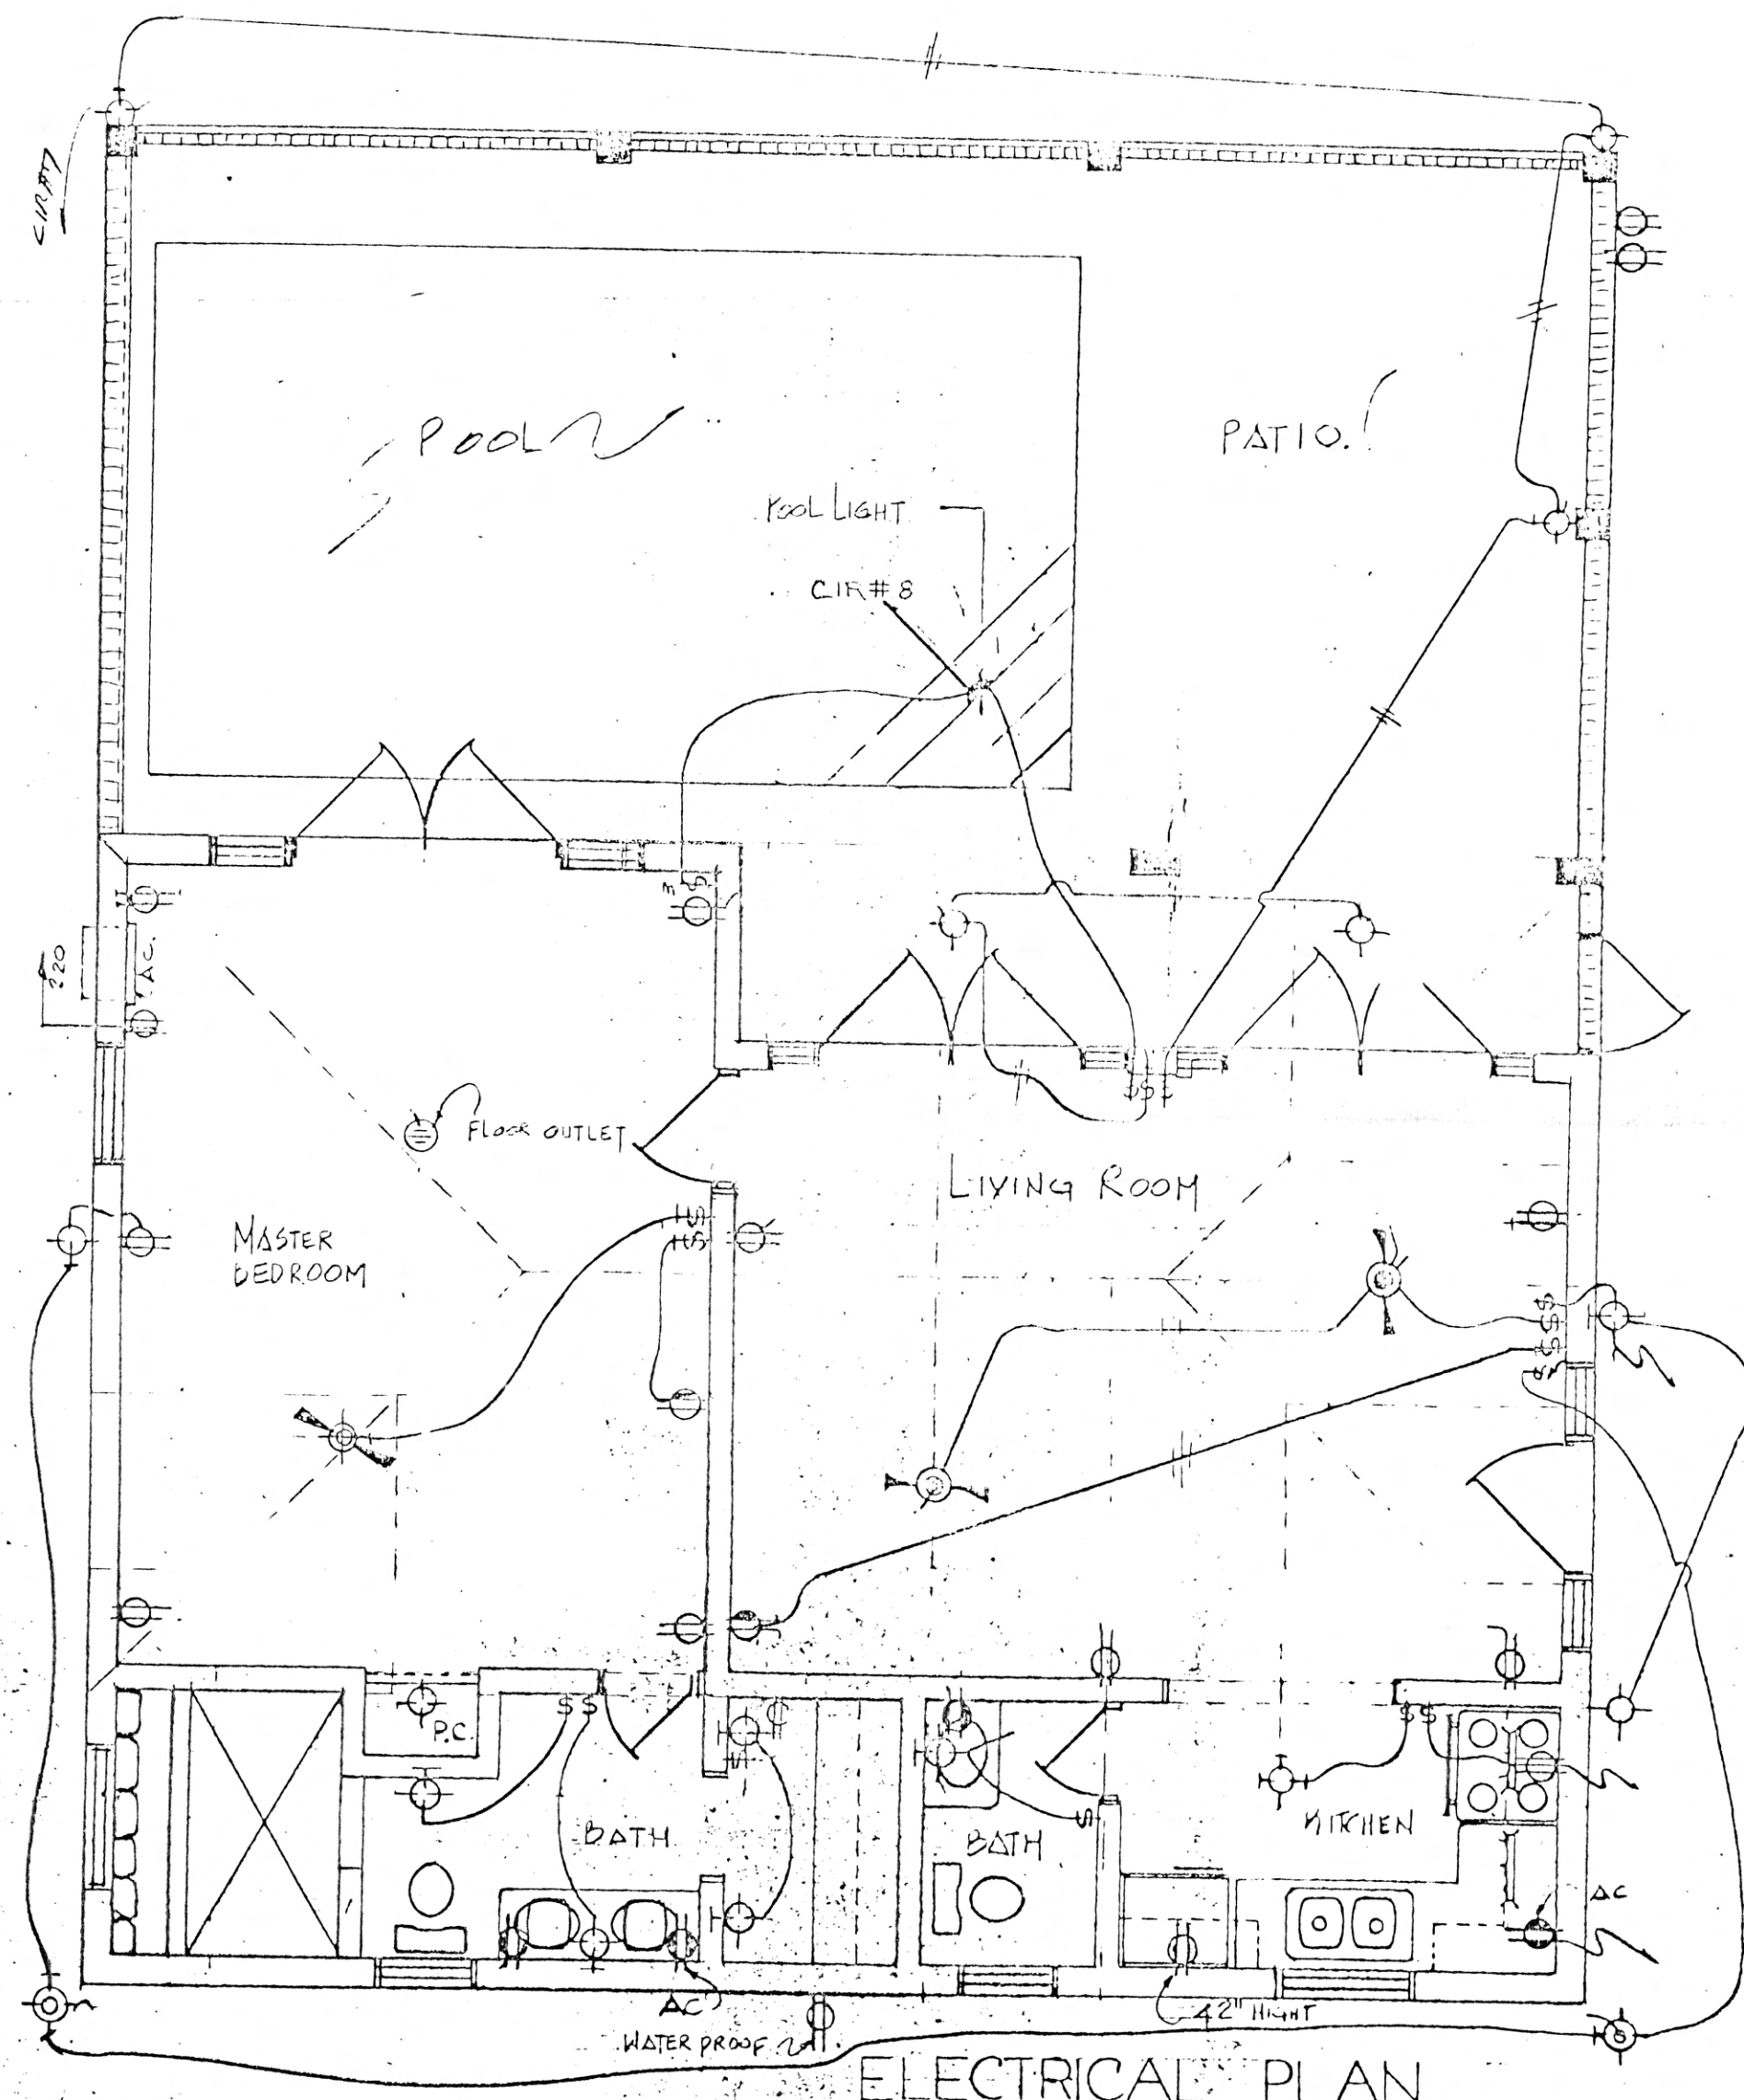


ELECTRICAL PLAN

Sc 1/4"=1'-0"


SYMBOLS	DESCRIPTIONS
	ELECTRICAL PANEL BOX
	DUPLEX RECEPTACLE 12' F.F.
	DUPLEX RECEPTACLE ABOVE CABINET
	220 VOLTS RECEPTACLE
	WALL MOUNTED CEILING LAMP
	LIGHT SWITCH - SINGLE POLE
	METER BASE
	CEILING FAN 52"φ
	SWITCHED OUTLET
	FLUORESCENT LIGHT

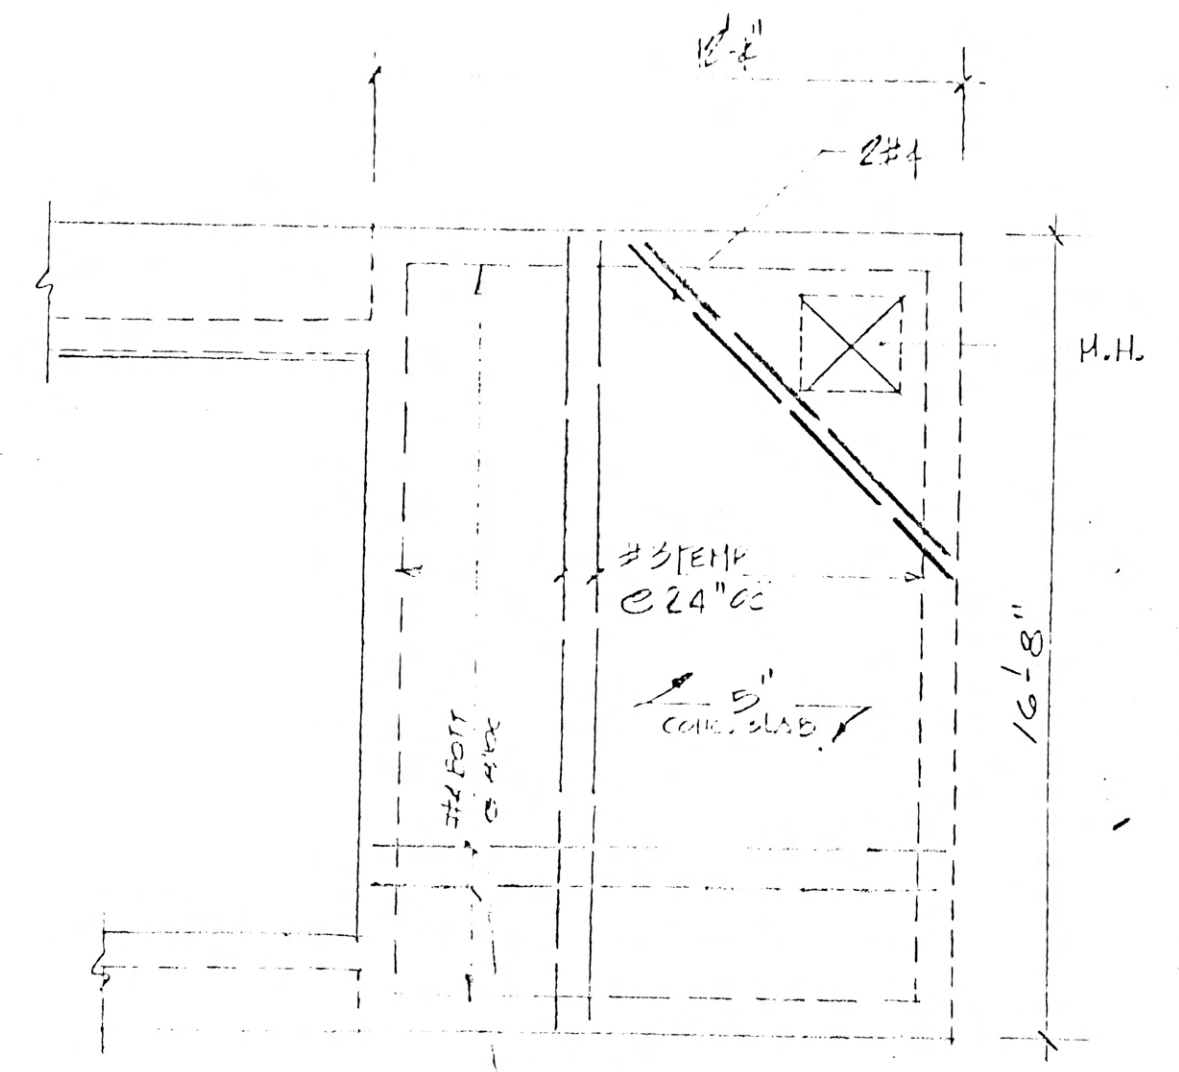


CISTERN STRUCTURAL

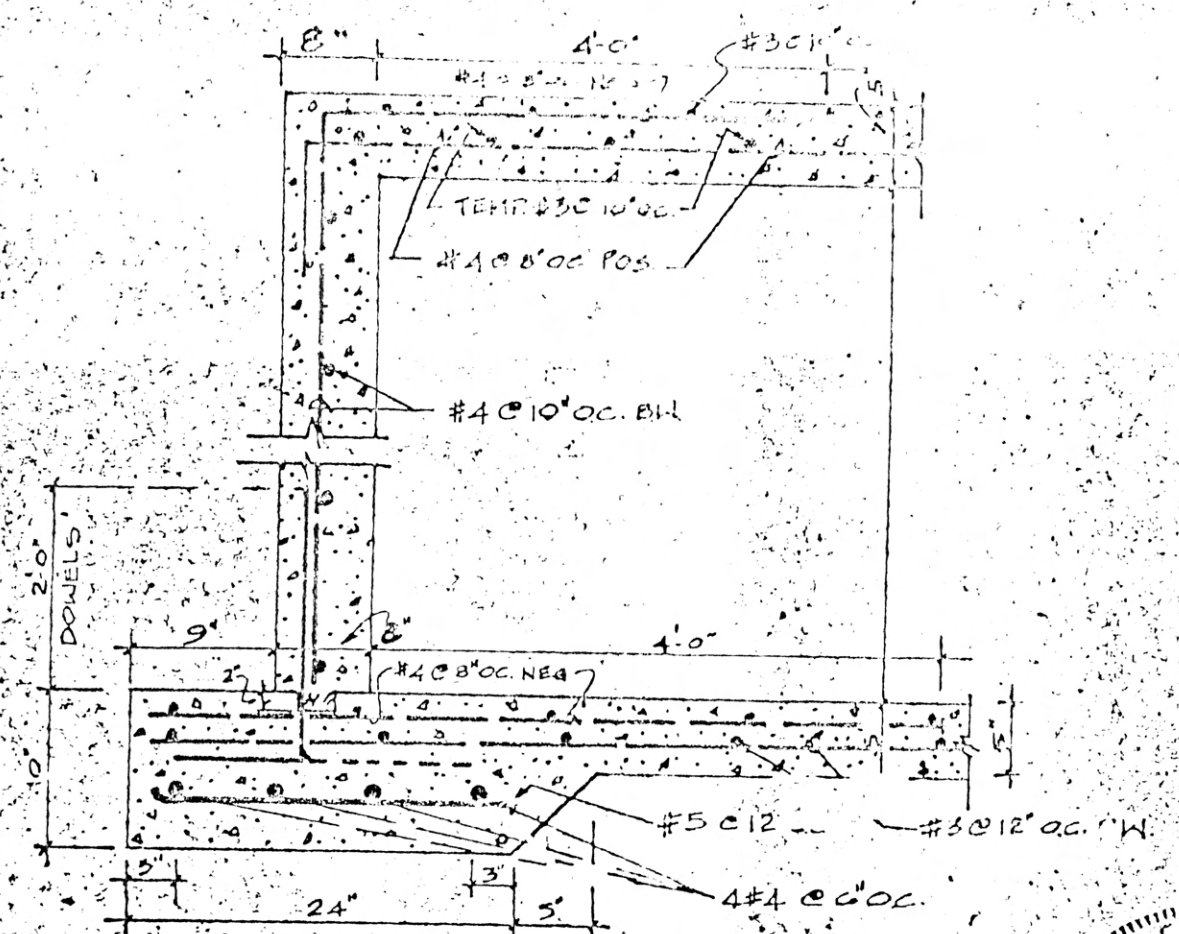


CISTERN DETAIL F-2

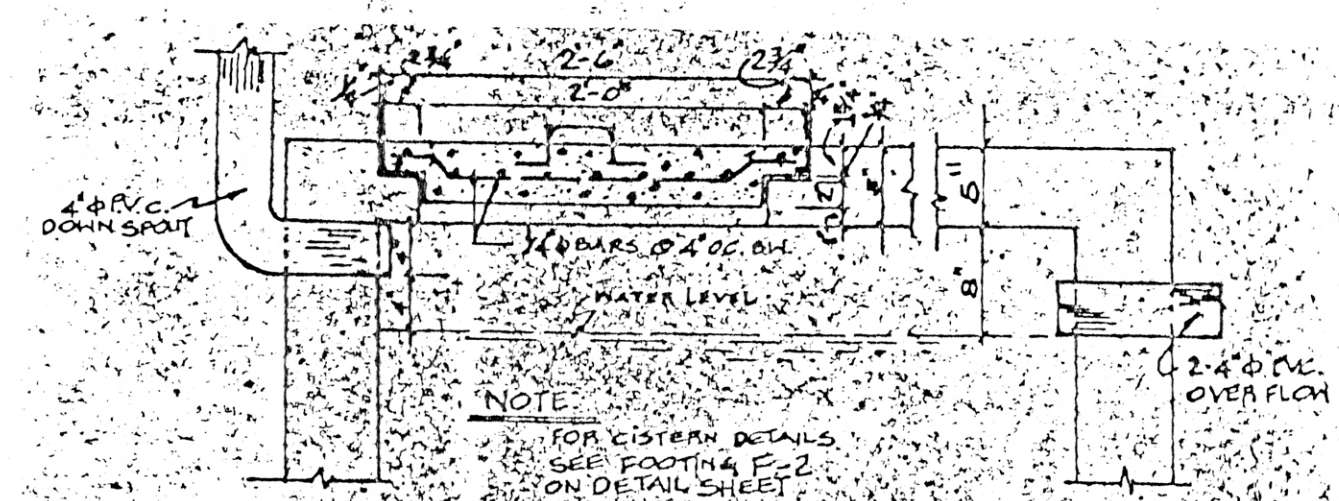




CISTERN MANHOLE DETAIL

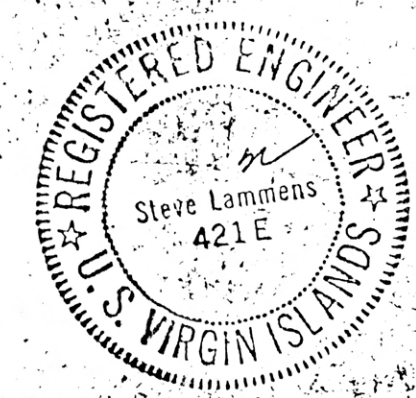

VILLA MADELEINE			
TEAGUE BAY		ST. CROIX	
ONE - BEDROOM CONDOMINIUM			
DRAWN BY: V. SCHNEIDER	DATE: 1/15/80	SCALE: 1/4"=1'-0"	SHEET NO: 11

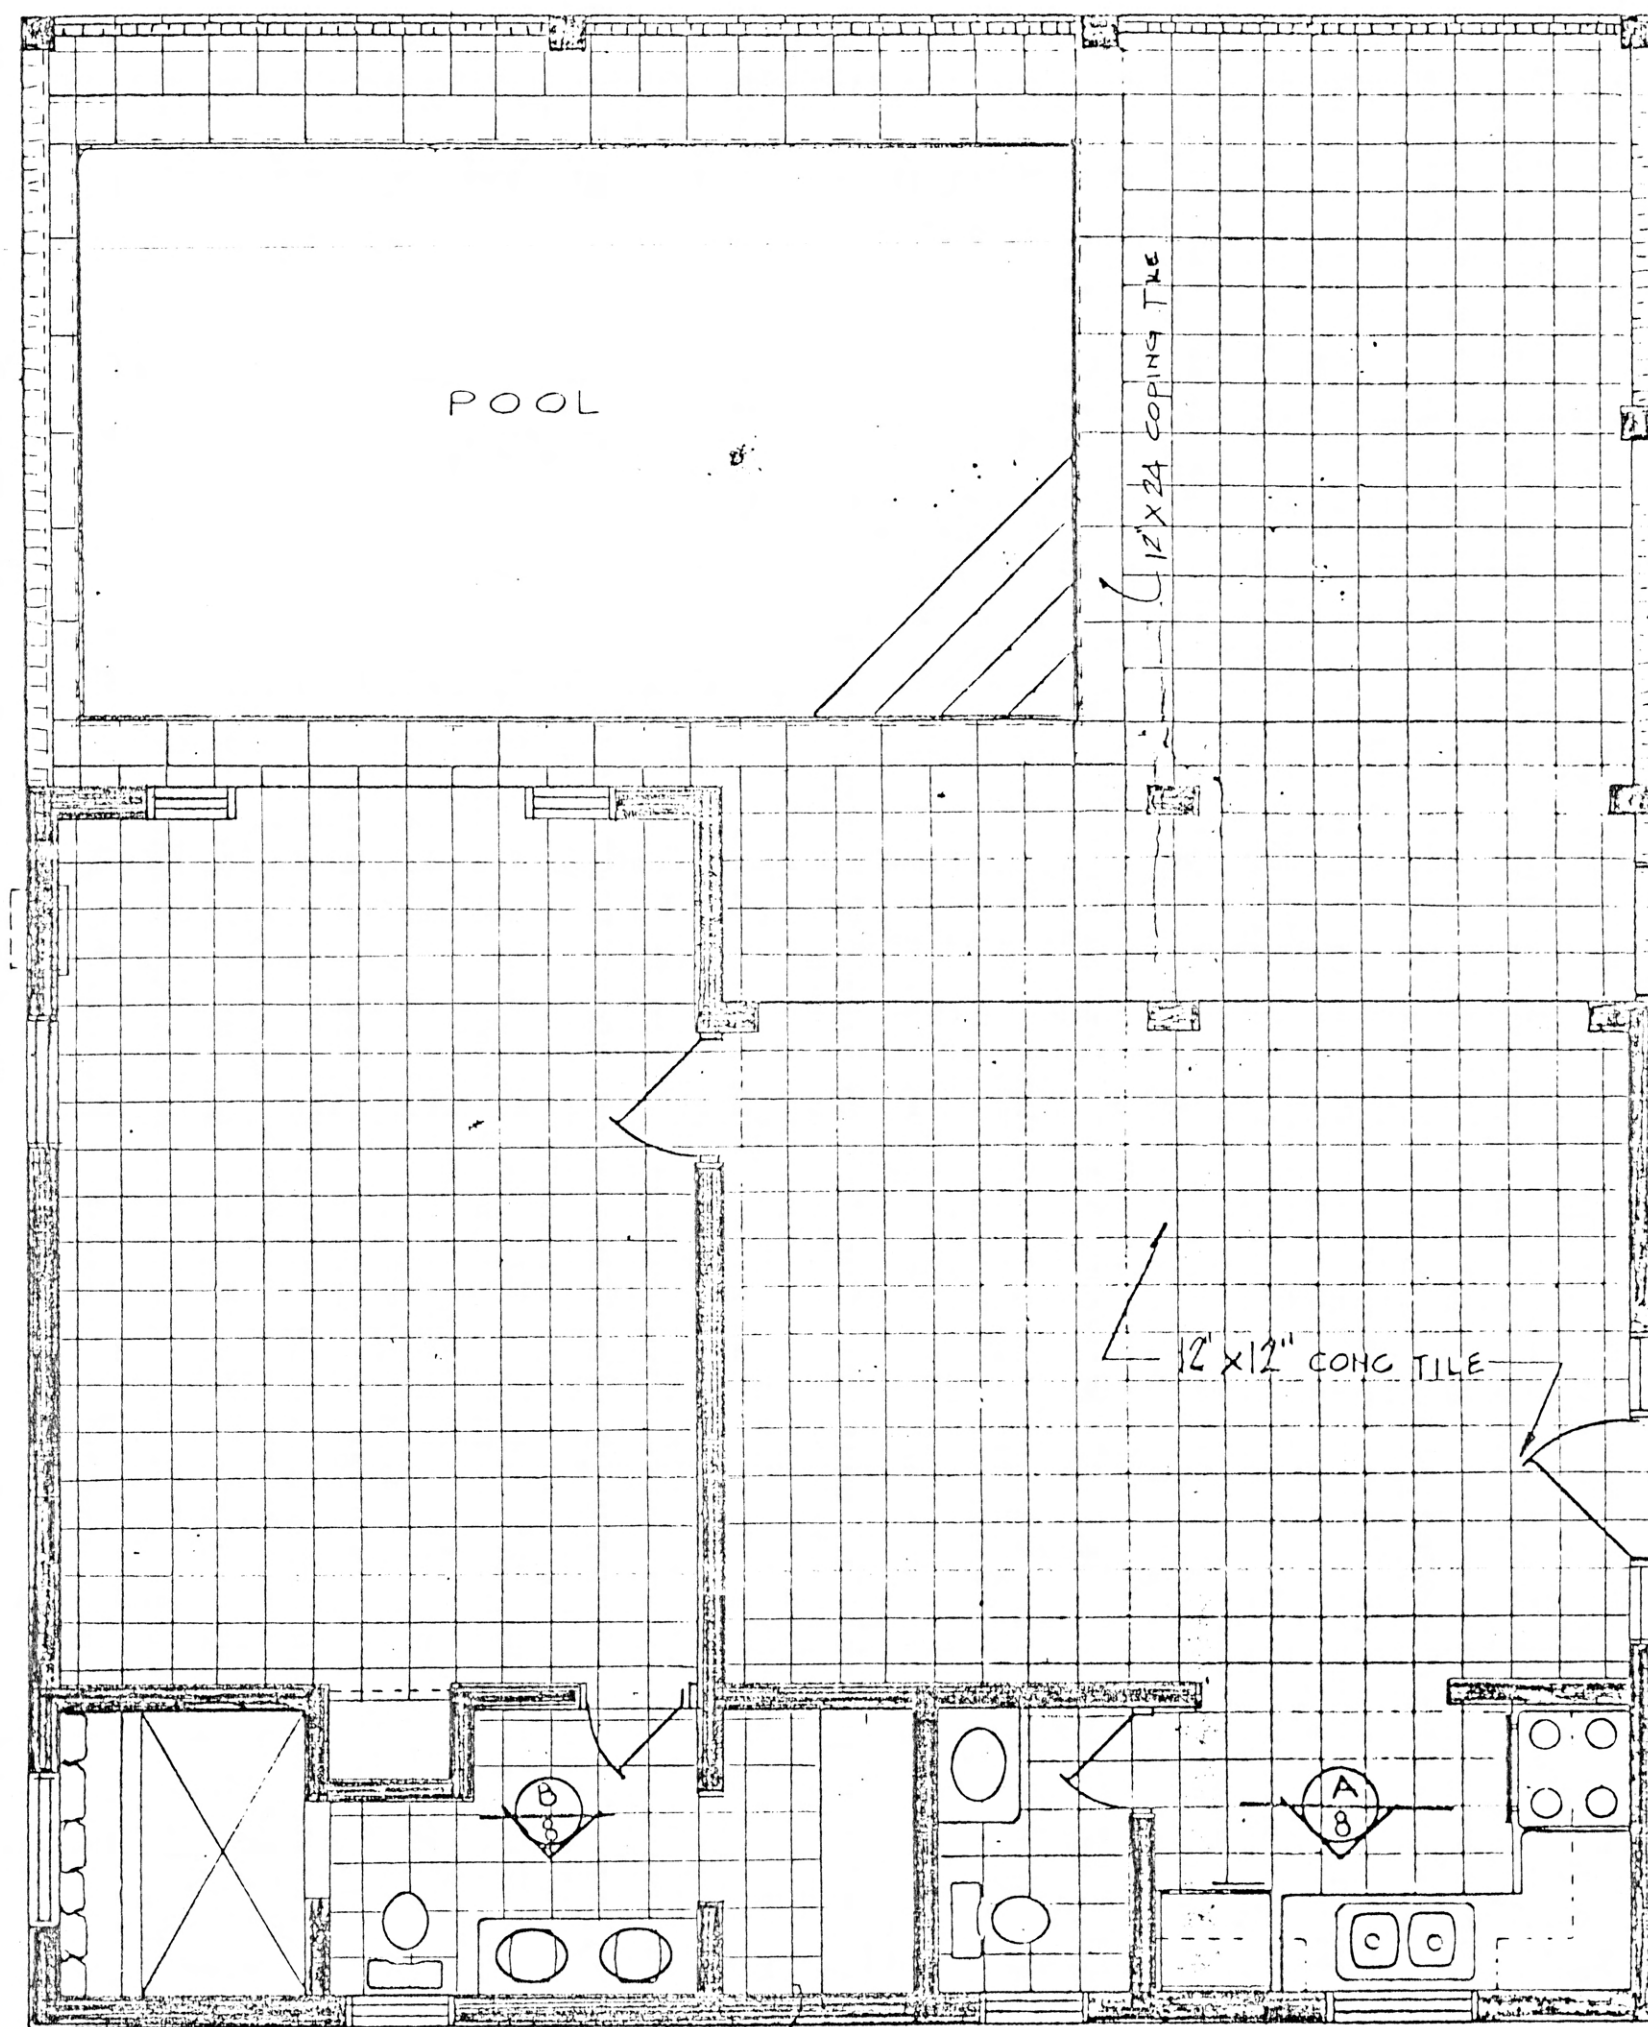

FLOOR TILE LAYOUT
 20 1/4" = 1'-0"

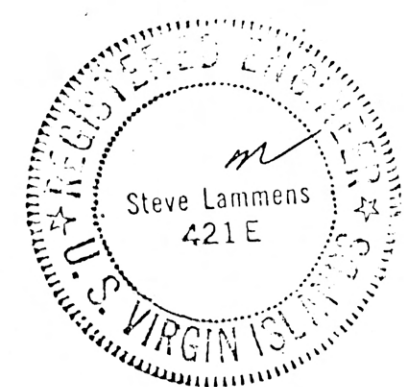
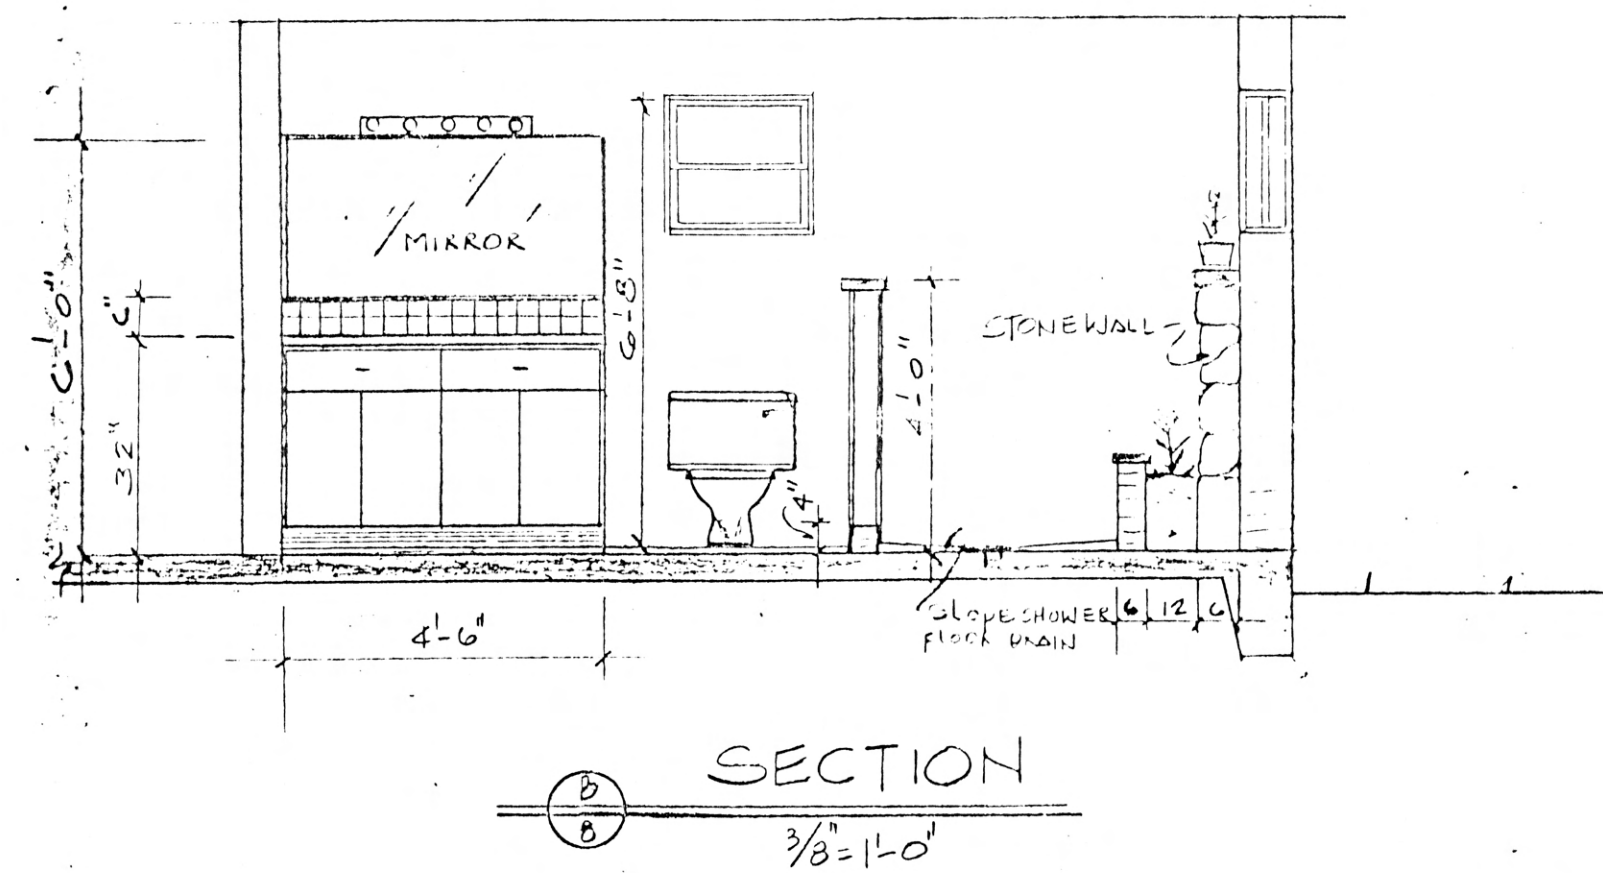
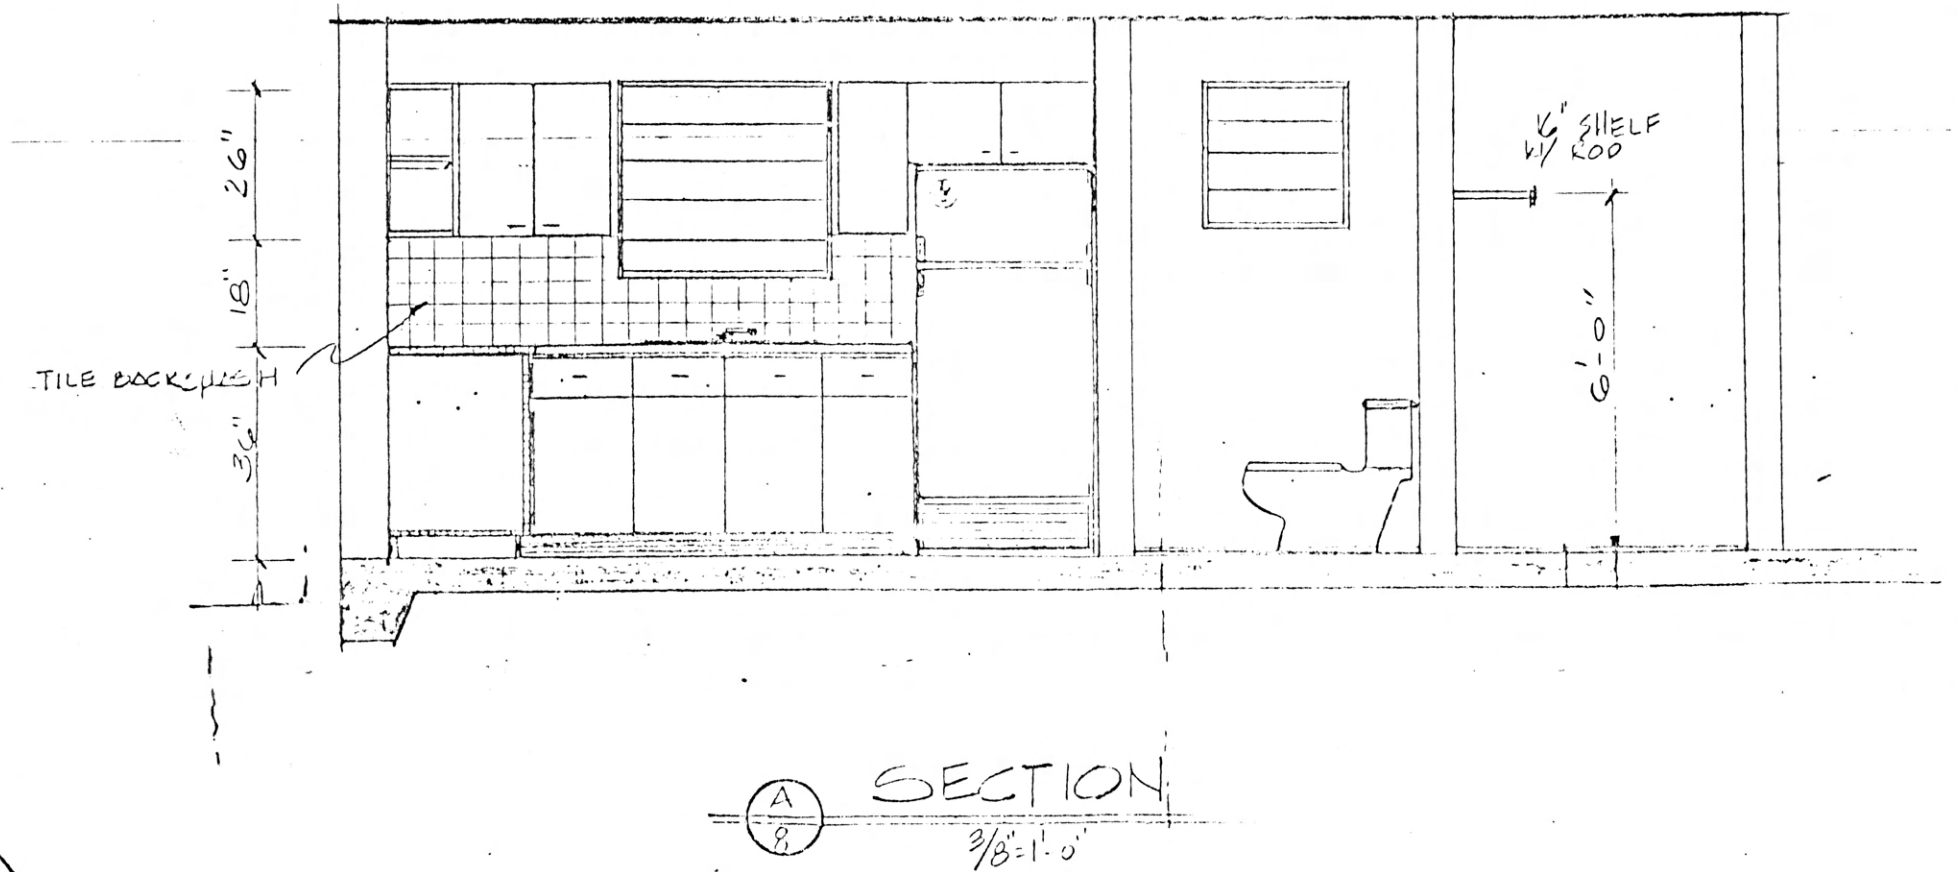


VILLA MADELEINE
 TEAGUE BAY ST CROIX

KITCHEN & BATHROOM SECTIONS
 FLOOR TILE LAYOUT

ONE BEDROOM CONDOMINIUM

DRAWN BY C RMB	DATE:	SCALE: AS SHOWN	SHEET NO 10 OF 11
-------------------	-------	--------------------	----------------------

   

DRAIN FIELD SECTION

