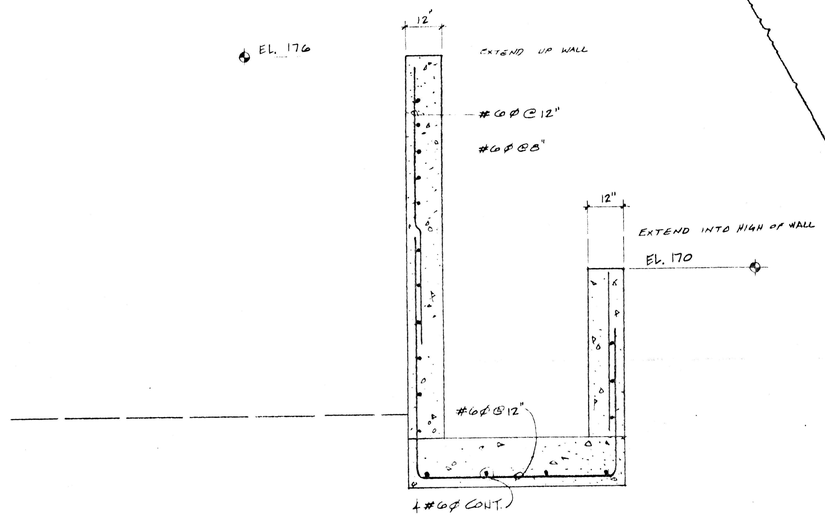

SECTION C-C
SCALE 1/2" = 1'-0"

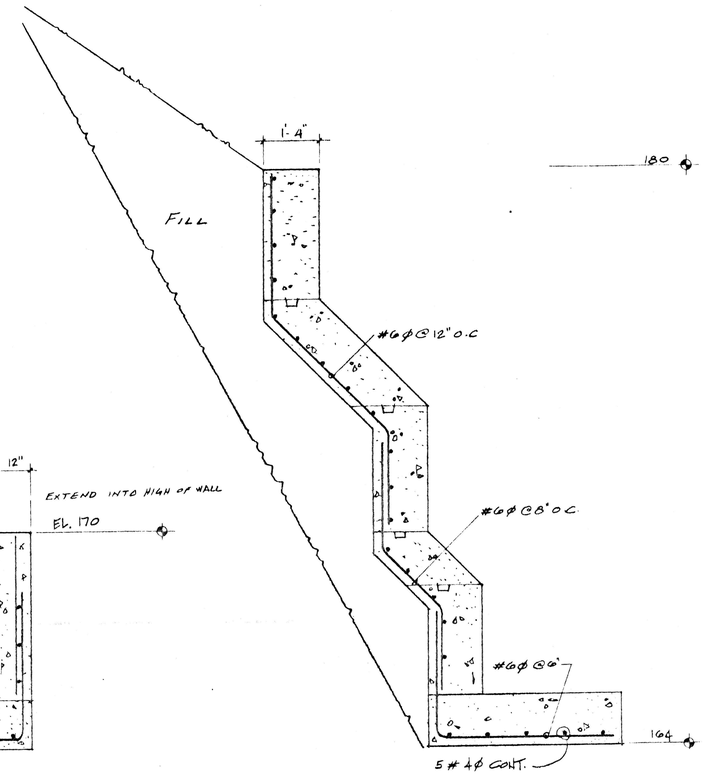

SECTION B-B
SCALE 1/2" = 1'-0"

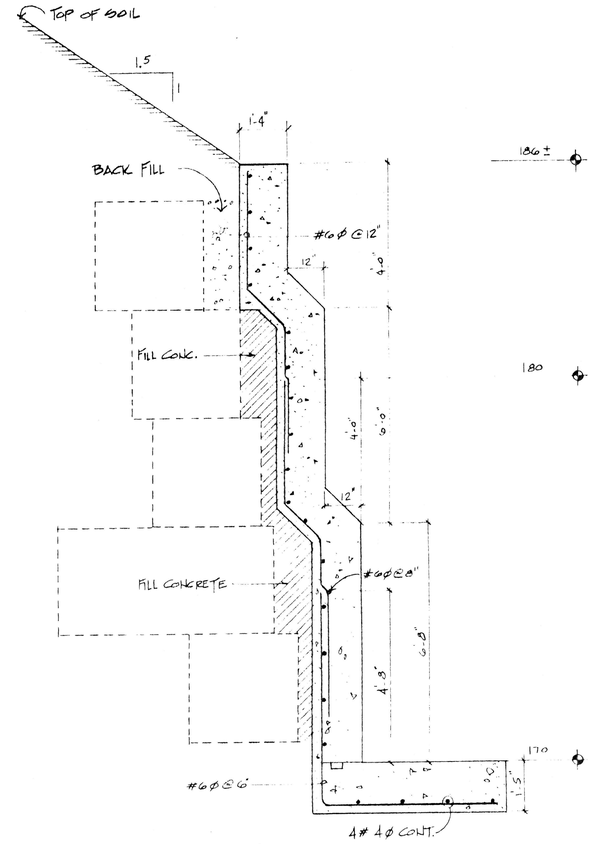

SECTION A-A
SCALE 1/2" = 1'-0"

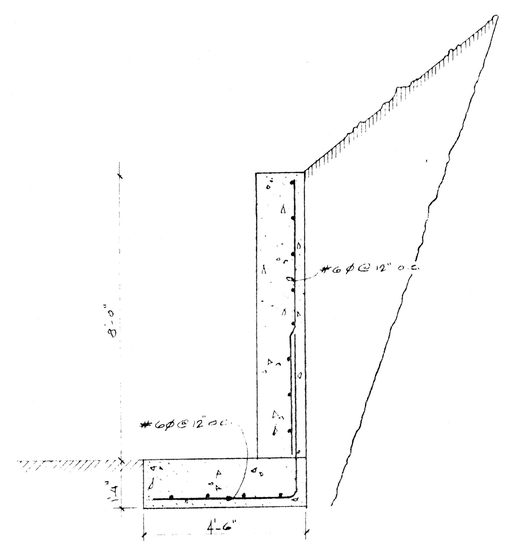

SECTION D-D
SCALE 1/2" = 1'-0"

CARIBBEAN CONSTRUCTION SERVICES
AND ASSOCIATES
47 Mizzen Court, Gallows Bay St. Croix U.S.V.I. 00820
Tel. (809) 773 5011

VILLA MADELEINE
RETAINING WALL SECTIONS

REVISIONS		
mk.	Date	Init
Date 1/16/89		
Scale 1/2" = 1'-0"		
Drawn By M.A.M		
Appr.		
Job No. 1235		
Ckd.		
DRAWING		

S 5