BETWEEN & AROUND UNITS
FROM POOL GATED SOUTH
MULCH, BERMUDA GRASS,
GROUND ORCHID, GINGER THOMAS
- ABSORB PERCIPITATION
- RETARD WATER RUNOFF
- PREVENT SILTRATION
- PROVIDE POSITIVE SURFACE DRAINGE

SOUTH FACE OF BUILDING NORTH OF
DRAINGE WAY CHANNEL
1 - WEDELIA TRILOBATA
- CARPET - LIKE BLANKET OF RUNNERS
- SALT TOLERENT
2 - LOCAL HIBISSCUS, GINGER THOMAS OLEANDER
- ESTABLISH GROUND STABLIZINN ROOT DETRITIS
AND TEN DRILS TO KNIT AND HOLD THE SOIL
3 - DENSE ROOT SYSTEM
- SALT TOLERANT & WIND RESISTANT
- DEVELOPE HEDGE
- INERCRES EVAPOTRANS & PIRATION AND FILTRATION

EARTHEN SWALES TOP OVE SLOPE
SOUTH OF DRAINGE WAY CHANNEL
1 - COCCOLOBA (SEA GRASS)
- SALT TOLERANT
- VERY CORSE TEXTURE
- RANK GROWER, WITH HEAVY ROOT GROWTH
- MULTIPLE TRUNKED
2 - SCAEVOLA KOENIGII (TRUK ISLAND)
- WIND RESISTANT & SALT TOLERANT
- EXCELLENT WIND BREAKER
- ROBUST GROWER WITH HEAVY ROOT GROWTH
- LOW SPREADING BRANCHES

DEVELOPE A NATURAL MARGOTTAGE WITH
STAGGERED PLANTING, 2 ROWS 3'6" ON CENTER
3 WEDELIA TRILOBATA
- CARPET LIKE BLANKET OF RUNNERS
CASCADES DOWNWARED 10-15 FEET

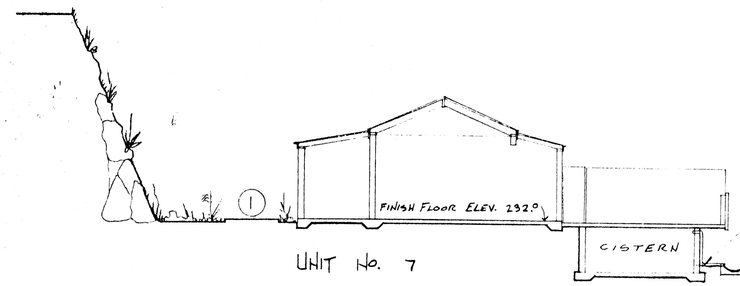

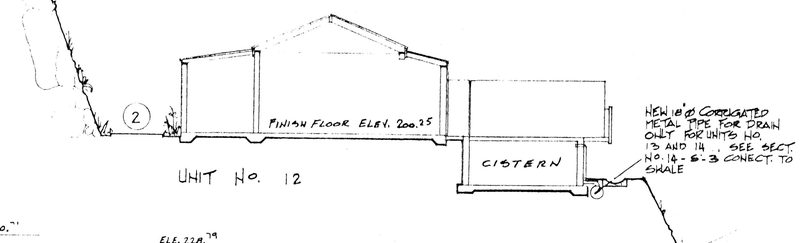

FACE OF SLOPE PANGOLA GRASS
AN AGRESSIVE CREEPING GROUND
COVER WHICH DEVELOPES
A VERY DENSE ROOT SYSTEM
- PLANTED IN 3" SQUARE GRASS PLUGS
1 FOOT ON CENTER OVER THE ENTIRE
FACE OF SLOPE FOR AN UNITERRUPTED
CARPET OF EROSION CONTROL & SOIL
STABLIZATION

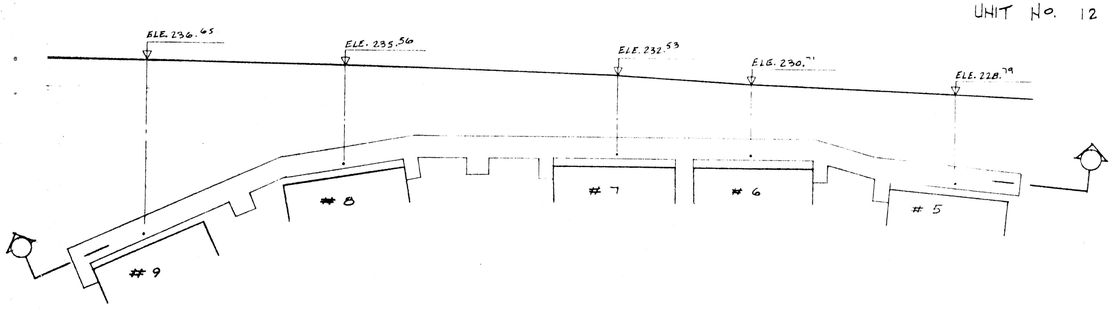

① PROFILE

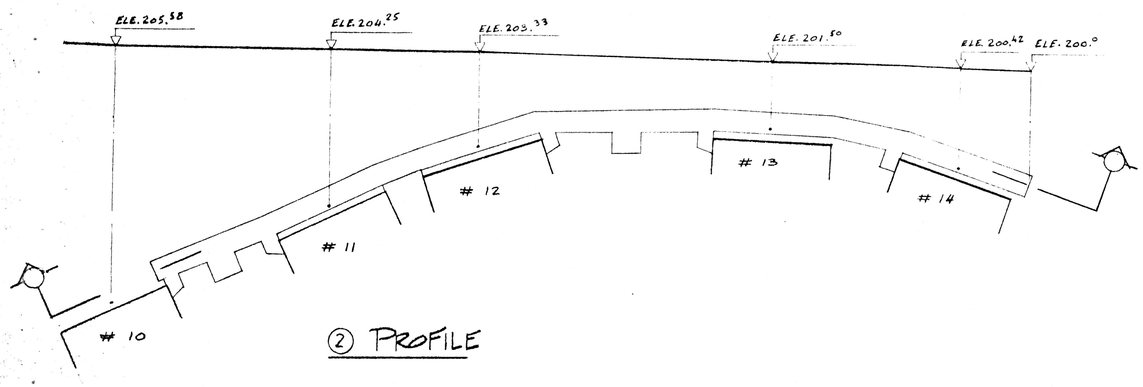

② PROFILE

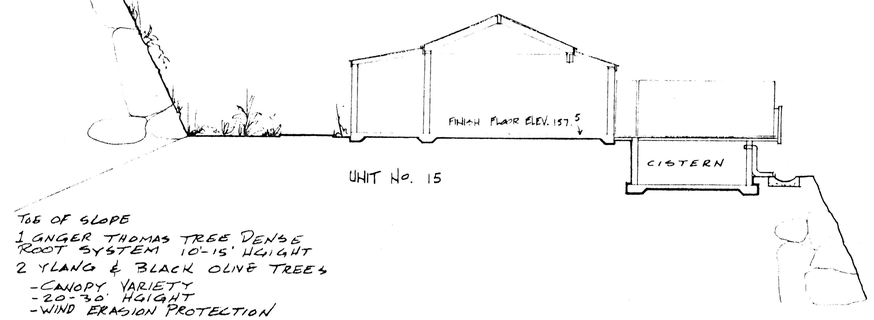

TOE OF SLOPE
1 GINGER THOMAS TREE DENSE
ROOT SYSTEM 10'-15' HEIGHT
2 YLANG & BLACK OLIVE TREES
- CANOPY VARIETY
- 20-30' HEIGHT
- WIND EROSION PROTECTION

CARIBBEAN CONSTRUCTION SERVICES
AND ASSOCIATES
47 Mizzen Court, Gallows Bay St. Croix U.S.V.I. 00820
Tel. (809) 773.5011

VILLA MADELEINE
SECTION AT BUILDINGS AND ROAD

REVISIONS		
mk.	Date	Init

Date	10/28/88
Scale	1/8" = 1'-0"
Drawn By	M. ALI
Appr.	
Job No.	1232
Ckd.	

DRAWING

S-4