ELECTRICAL LOAD DISTRIBUTION
PANEL: 1
RECESSED MOUNTED
100 AMPS CIRCUITS
110/220 VOLTS SINGLEPHASE

1 A/C	30	50	STOVE	2
3 A/C	30	50	STOVE	4
5 A/C	30	20	W.H. HTR.	6
7 A/C	30	20	" "	8
9 WASHER	30	20	" "	10 (NSTA. HEAT)
11 DRYER	30	20	" "	12
13 LIGHT	20	20	POOL PUMP	14
15 LIGHT	20	20	GF I	16
17 RECEPT.	20	20	REF.	18
19 RECEPT.	20	20	DISHWASHER	20
21 SMALL AP.	20		SPARE	22
23 " "	20		SPARE	24
25 SPARE			SPARE	26

GROUND

BRANCH SERVICE CONDUCT
3 #2 THHN 1-6 THHN 1 1/4 PVC.
DISTRIBUTION PANEL TYPE - GENERAL ELECTRIC MODEL NOTL 8/2 OR APPROVED EQUAL.
STOVE CIRCUIT 3 #6 THHN IN 1" PVC
ALL OTHER CIRCUITS 2 #12 THHN IN 3/4" PVC
(GROUND) ALL CIRCUITS W/ 1 #12 THHN

SYMBOL	DESCRIPTION
	DUPLEX RECEPTACLE 12" A.F.F.
	220 VOLT RECEPTACLE
	SWITCHED RECEPTACLE 12" A.F.F.
	WALL MOUNTED LIGHT FIXTURE
	CEILING MOUNTED LIGHT FIXTURE
	CEILING FAN 52" Ø
	FLOURESCENT LIGHT
$	SINGLE POLE SWITCH
	TELEPHONE
	TV. COAX
$3	THREE POLE SWITCH
	OUTDOOR MOUNTED
	ELECTRICAL PANEL

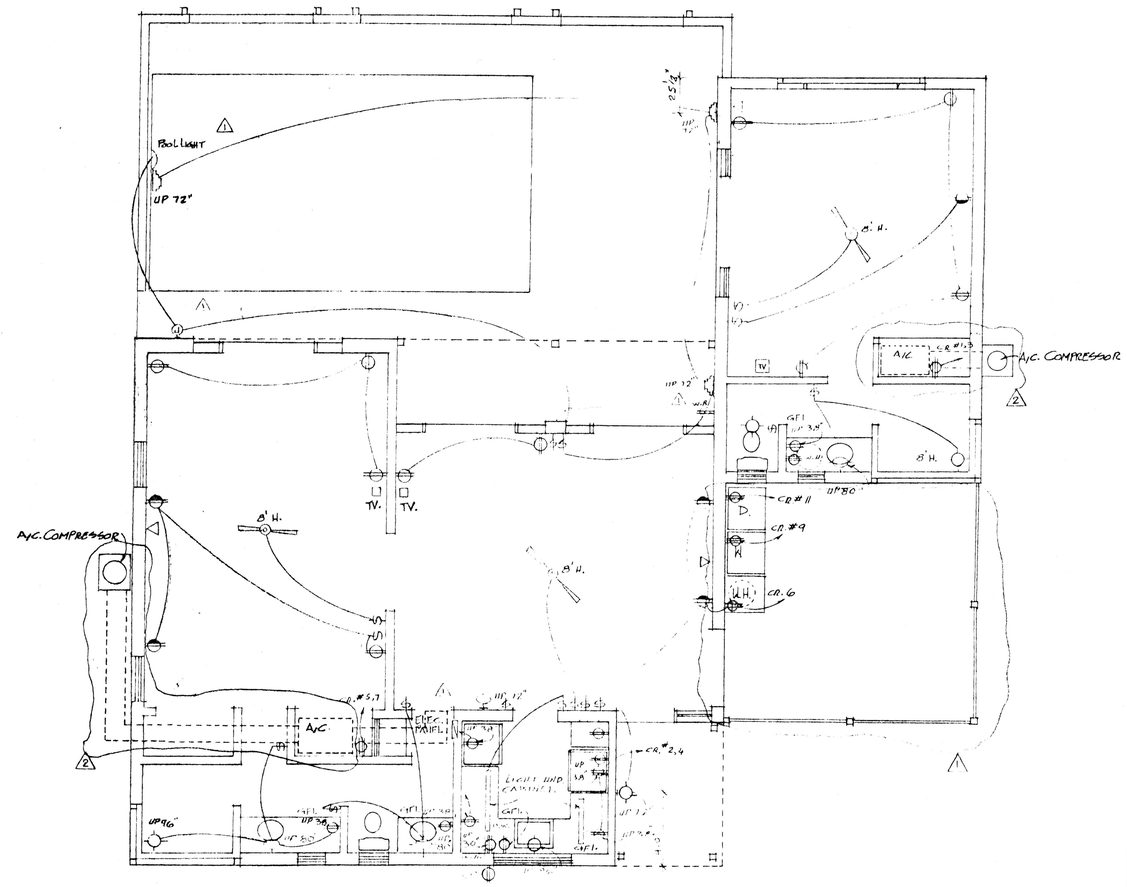

ELECTRICAL FLOOR PLAN

SCALE 1/4" = 1'-0"

CARIBBEAN CONSTRUCTION SERVICES
AND ASSOCIATES
47 Mizzen Court, Gallows Bay St. Croix U.S.V.I. 00820
Tel. (809) 773-5011

VILLA MADELEINE
ELECTRICAL FLOOR PLAN UNIT 4

REVISIONS

mk.	Date	init
1	4-17-89	
2	4-17-89	

Date 4-17-89
Scale 1/4" = 1'-0"
Drawn By M.A.M.
Appr.
Job No. 1233
Ckd.

DRAWING

E2