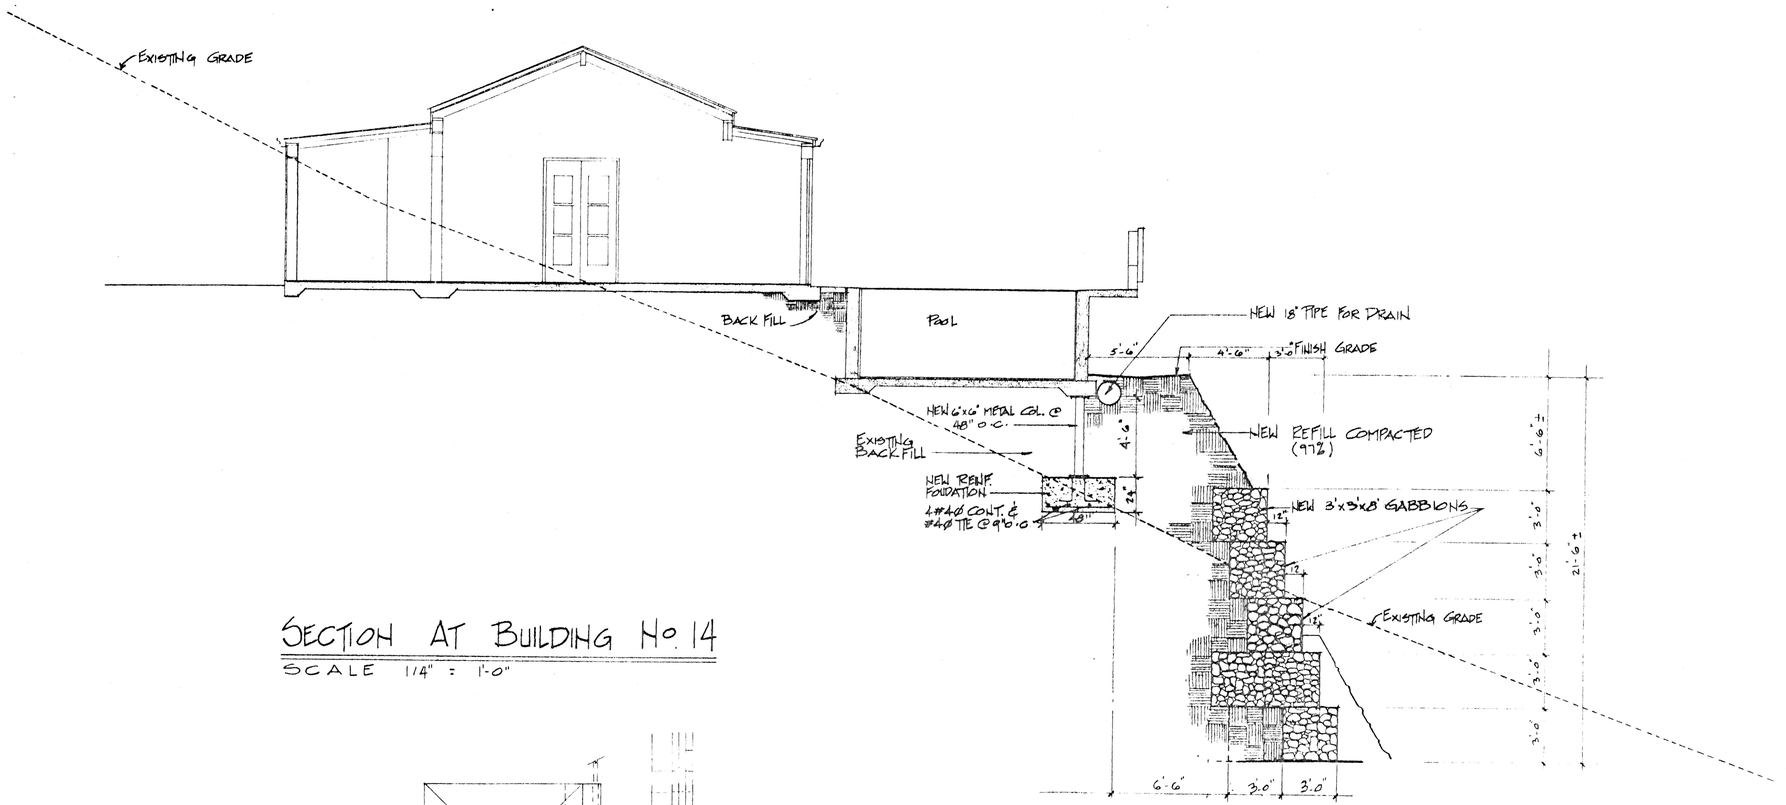

SECTION AT BUILDING No. 14

SCALE 1/4" = 1'-0"

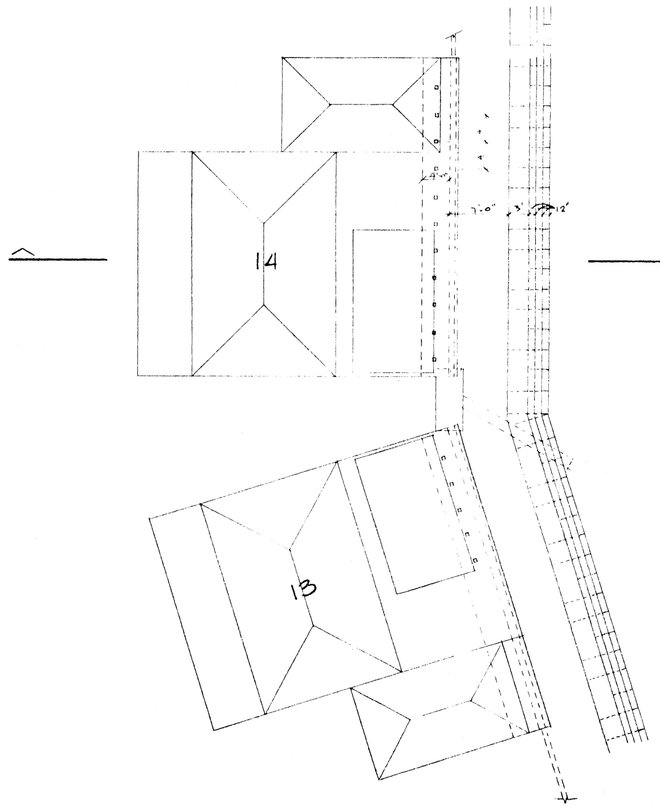

FLOOR PLANS

CARIBBEAN CONSTRUCTION SERVICES AND ASSOCIATES
47 Mizzen Court, Gallows Bay St. Croix USVI. 00820
Tel. (809) 773 5011

SITE STABILIZATION
VILLA MADELEINE

REVISIONS		
mk.	Date	init

Date 10/28/1988
Scale 1/4" = 1'-0"
Drawn By M. ALI
Appr.
Job No. 1232
Ckd.

DRAWING

S-2